


TOWN OF LIMA, LIVINGSTON COUNTY, NEW YORK

WATER OPERATOR
LIVINGSTON COUNTY
WATER AND SEWER AUTHORITY

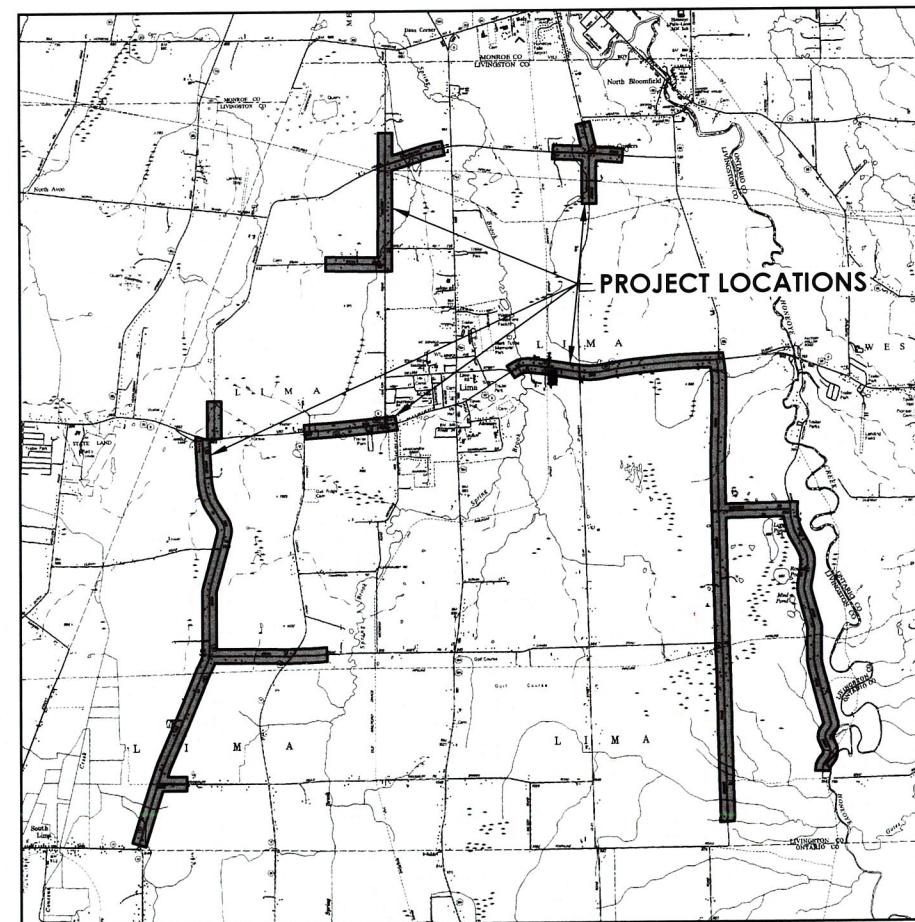

LOCATION PLAN

SCALE: 1" = 4,000'

Sheet List Table	
Sheet Number	Sheet Title
C000	Cover Sheet
C100	General Notes and Legend
C101	Sheet Layout
C200	Water Main Plan - Poplar Hill Road - 1 of 7
C201	Water Main Plan - Poplar Hill Road - 2 of 7
C202	Water Main Plan - Poplar Hill Road - 3 of 7
C203	Water Main Plan - Poplar Hill Road - 4 of 7
C204	Water Main Plan - Poplar Hill Road - 5 of 7
C205	Water Main Plan - Poplar Hill Road - 6 of 7
C206	Water Main Plan - Poplar Hill Rd - 7 of 7 West Main Rd -1 of 1
C207	Water Main Plan - Heath Markham Road-1 of 1 Woodruff Road-1 of 1
C208	Water Main Plan - Jenks Road - 1 of 2
C209	Water Main Plan - Jenks Road - 2 of 2
C210	Water Main Plan - West Main Street - 1 of 2
C211	Water Main Plan - West Main Street - 2 of 2 and CVV Site Plan
C212	Water Main Plan - Egan Road - 1 of 1
C213	Water Main Plan - Dalton Road - 1 of 3
C214	Water Main Plan - Dalton Road - 2 of 3
C215	Water Main Plan - Dalton Road - 3 of 3
C216	Water Main Plan - Heath Markham Road - 1 of 1
C217	Water Main Plan - Corby Road - 1 of 2
C218	Water Main Plan - Corby Road - 2 of 2 York Street - 1 of 1
C219	Water Main Plan - York Street - 1 of 1
C220	Water Main Plan - East Main Road - 1 of 4
C221	Water Main Plan - East Main Road - 2 of 4
C222	Water Main Plan - East Main Road - 3 of 4
C223	Water Main Plan - East Main Road - 4 of 4 Doran Road - 1 of 8
C224	Water Main Plan - Doran Road - 2 of 8
C225	Water Main Plan - Doran Road - 3 of 8
C226	Water Main Plan - Doran Road - 4 of 8
C227	Water Main Plan - Doran Road - 5 of 8
C228	Water Main Plan - Doran Road - 6 of 8
C229	Water Main Plan - Doran Road - 7 of 8
C230	Water Main Plan - Doran Road - 8 of 8
C231	Water Main Plan - Pond Road - 1 of 5
C232	Water Main Plan - Pond Road - 2 of 5
C233	Water Main Plan - Pond Road - 3 of 5
C234	Water Main Plan - Pond Road - 4 of 5
C235	Water Main Plan - Pond Road - 5 of 5
C236	Water Main Plan - Gleason Road - 1 of 1
C237	Water Main Plan - Chase Road - 1 of 1
C300	Doran Pump Station Site Plan
C301	Booster Pump Station Floor Plan and Sections
C302	Booster Pump Station Foundation Plan and Details
C305	Electrical Site Plan, Building Plan, and Notes
C306	E-02 Electrical Details
C310	Poplar Hill Road PRV-01
C311	Existing Village of Lima PRV-02
C312	Existing Town of Avon PRV-03
C320	Poplar Hill Road Master Meter Vault MV-01
C321	Livonia Center Road Master Meter Vault MV-02
C322	York Street Master Meter Vault MV-03
C800	Water Main & Miscellaneous Details
C801	Water Main & Miscellaneous Details
C802	Water Main & Miscellaneous Details
C803	Water Main & Miscellaneous Details
C804	Water Main & Miscellaneous Details
C810	Maintenance & Protection of Traffic Details & Notes
C811	Maintenance & Protection of Traffic Details & Notes
C812	Maintenance & Protection of Traffic Details & Notes
C813	Maintenance & Protection of Traffic Details & Notes
C814	Maintenance & Protection of Traffic Details & Notes
C815	Maintenance & Protection of Traffic Details & Notes



CPL | Architecture Engineering Planning
255 Woodcliff Drive, Suite 200
Fairport, NY 14450
CPLteam.com
NY ENGINEERING FIRM CERTIFICATE #0021419

PROJECT INFORMATION

Project Number

R22.16973.00

Client Name
TOWN OF LIMA

Project Name

WATER DISTRICT NO. 5


Project Address

LIMA, NY

PROJECT ISSUE & REVISION SCHEDULE

No.	Date	Description
-----	------	-------------

PROFESSIONAL STAMPS

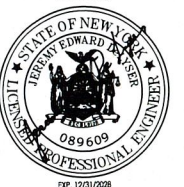

NEW YORK STATE EDUCATION STATEMENT

IT IS A VIOLATION OF THE NEW YORK STATE EDUCATION LAW AND THE COMMISSIONER'S REGULATIONS FOR ANY PERSON, UNLESS ACTING UNDER THE DIRECTION OF A LICENSED ARCHITECT, ENGINEER OR LAND SURVEYOR, TO ALTER AN ITEM IN ANY WAY, IF AN ITEM BEARING THE SEAL OF AN ARCHITECT, ENGINEER OR SURVEYOR IS ALTERED; THE ALTERING PARTY SHALL AFFIX TO THE ITEM THEIR SEAL AND THE NOTATION "ALTERED BY" FOLLOWED BY THEIR SIGNATURE AND THE DATE OF SUCH ALTERATION, AND A SPECIFIC DESCRIPTION OF THE ALTERATION.

SHEET INFORMATION

issued

11/26/25

Project Status

AGENCY REVIEW

Drawn By

KMS

Drawing Title

COVER SHEET

Drawing Number

C
000

CPL IS RESPONSIBLE FOR THE DESIGN OF THIS PROJECT.
JEREMY E. DELYSER, P.E. IS THE DESIGNER AND IS FAMILIAR WITH NYSDOT STANDARDS AND REQUIREMENTS AND SHALL BE CONTACTED AT (800) 274-9000 TO RESOLVE ISSUES OR PROBLEMS DURING CONSTRUCTION. ALL REVISIONS AFFECTING THE STATE RIGHT-OF-WAY, INCLUDING REVISIONS NECESSARY DUE TO FIELD CONDITIONS, SHALL BE APPROVED BY THE NYSDOT.

DATE: 11/26/2025

Sheet Size: 22x34
Drawing Name: C:\Users\mmlaw\...DC\ACCDocs\CPL\R221-6793.00-LIMA-1-WD-5\Project Files\01 Design\03 Civil\CAD Cover\General Notes and Legend.dwg
Date last plotted: 12/10/2025 9:52 PM
Date last accessed: 1/9/2025 2:56 PM
Plotted By: Maureen Nolevoldi

GENERAL NOTES:

- ALL WORK IS TO BE COMPLETED IN ACCORDANCE WITH TOWN OF LIMA, LIVINGSTON COUNTY HIGHWAY, NYSDOT, NYSDOH, OSHA, LIVINGSTON COUNTY DOH, LIVINGSTON COUNTY WATER AND SEWER AUTHORITY, AND LOCAL COMMUNITY REQUIREMENTS.
- THE LOCATIONS, SIZES AND ELEVATIONS OF EXISTING UTILITIES ARE BASED ON INFORMATION COMPILED BY THE ENGINEER FROM DRAWINGS OF RECORDS AND INFORMATION FURNISHED BY THE VARIOUS UTILITIES, WITH FIELD CHECKING WHERE NECESSARY AND POSSIBLE. THE ACCURACY OF THIS INFORMATION IS NOT GUARANTEED AND MAY BE APPROXIMATE ONLY. IT IS THE CONTRACTOR'S RESPONSIBILITY TO HAVE THIS INFORMATION VERIFIED AND LOCATED PRIOR TO CONSTRUCTION. NO CONSTRUCTION EXCAVATION, BORING, OR BLASTING SHALL BE DONE WITHOUT CERTIFICATION OF THE DEPTH AND LOCATION OF UTILITIES. CALL UPFO AT 1-(800)-962-7962 AT LEAST 48 HOURS PRIOR TO COMMENCING WORK.
- THE APPROXIMATE LOCATION OF THE PROPOSED WATER MAIN IS INDICATED ON THE PLANS. HOWEVER, THE ACTUAL LOCATION WILL BE GOVERNED BY THE ACTUAL LOCATION OF THE UNDERGROUND UTILITIES OR OTHER CONTROLLING FACTORS AS DETERMINED BY THE ENGINEER DURING CONSTRUCTION.
- THE CONTRACTOR SHALL EXPOSE EXISTING UTILITIES, SERVICES, SEWERS AND LATERALS AHEAD OF PIPE LAYING OR OTHER WORK OPERATIONS SO THAT IF MINOR ADJUSTMENTS MUST BE MADE IN ELEVATION AND/OR ALIGNMENT, DUE TO INTERFERENCE, THESE CHANGES CAN BE MADE IN ADVANCE OF THE WORK.
- MINIMUM COVER ON ALL NEW WATER MAIN SHALL BE FIVE (5) FEET, MEASURED FROM FINISH GROUND SURFACE EXCEPT AS OTHERWISE NOTED.
- WHERE THE CLEARANCE BETWEEN THE WATER MAIN AND ANY EXISTING UTILITY OR SERVICE CONNECTIONS (EXCEPT SANITARY SEWER CROSSING IN WHICH A MINIMUM OF 10 FOOT HORIZONTAL SEPARATION IS REQUIRED) IS LESS THAN ONE (1) FOOT, SELECT FILL SHALL BE PROVIDED AT NO ADDITIONAL COST TO THE OWNER. MINIMUM VERTICAL SEPARATION BETWEEN WATER MAINS AND SEWER LINES SHALL BE 18 INCHES MEASURED FROM THE OUTSIDE OF THE PIPE AT THE POINT OF CROSSING. MINIMUM HORIZONTAL SEPARATION BETWEEN PARALLEL WATER MAINS AND SEWER PIPE (INCLUDING MANHOLES AND VAULTS) SHALL BE 10 FEET MEASURED FROM THE OUTSIDE OF THE PIPES, MANHOLES OR VAULTS. ONE FULL STANDARD LAYING LENGTH OF WATER MAIN SHALL BE CENTERED UNDER OR OVER THE SEWER SO THAT BOTH JOINTS WILL BE AS FAR FROM THE SEWER AS POSSIBLE. IN ADDITION, WHEN THE WATER MAIN PASSES UNDER THE SEWER, ADEQUATE STRUCTURAL SUPPORT (COMPACTED SELECTED FILL) SHALL BE PROVIDED FOR THE SEWER TO PREVENT EXCESSIVE DEFLECTION OF THE JOINTS AND SETTLING TO THE SEWER ON THE WATER MAIN. ATTEMPTS SHOULD BE MADE TO ENSURE WATER MAIN CROSSES ABOVE SEWER/GAS MAIN WHILE MAINTAINING A MINIMUM OF 5' COVER.
- ALL FITTINGS SHALL BE PROPERLY RESTRAINED AND ALL UNDERGROUND FITTINGS SHALL BE WITH FLUOROCARBON BOLTS.
- HIGHWAY DRAINAGE SHALL BE MAINTAINED THROUGHOUT THE PERIOD OF CONSTRUCTION. ANY EXISTING UNDERDRAIN ENCOUNTERED SHALL REMAIN UNDISTURBED OR RESTORED TO ITS ORIGINAL CONDITION. THE ROADS SHALL BE KEPT CLEAN OF MUD AND DEBRIS AT ALL TIMES.
- SAFE AND CONTINUOUS THROUGH TRAFFIC AND INGRESS AND EGRESS FOR ADJACENT OWNER DRIVEWAYS, SERVICE ROADS AND PUBLIC STREETS SHALL BE MAINTAINED THROUGHOUT THE PERIOD OF CONSTRUCTION.
- THE CONTRACTOR SHALL LOCATE, FLAG AND PRESERVE SURVEY MONUMENTS AND PROPERTY CORNER MARKERS. THE CONTRACTOR SHALL HAVE A LICENSED SURVEYOR REESTABLISH ANY PROPERTY CORNERS OR SURVEY MONUMENTS DISTURBED DURING CONSTRUCTION AT NO ADDITIONAL COST TO THE OWNER.
- WHEN INSTALLING HYDRANTS OR BLOW-OFFS, SHOULD GROUND WATER BE ENCOUNTERED WITHIN 7 FEET OF THE FINISH GRADE, WEEP HOLES (DRAINS) SHALL BE PLUGGED AS ORDERED BY ENGINEER. IF WEEPS ARE PLUGGED, HYDRANTS AND BLOW-OFFS SHALL BE SO LABELED, PER LOCAL JURISDICTION REQUIREMENTS, AND THE WATER DISTRICT SUPERINTENDENT AND LOCAL FIRE DEPARTMENT SHALL BE NOTIFIED IN WRITING.
- THE CONTROL OF EROSION AND SEDIMENT ORIGINATING FROM CONSTRUCTION OPERATIONS IS CONSIDERED A CRITICAL RESPONSIBILITY OF THE CONTRACTOR. EROSION CONTROL DEVICES SHALL BE ESTABLISHED PRIOR TO COMMENCING WORK. THE ENGINEER WILL BE THE FINAL JUDGE OF THE ADEQUACY OF CONTRACTOR'S EROSION AND SEDIMENT CONTROL AND MAY SUSPEND WORK UNTIL ADEQUATE CONTROL IS ATTAINED.
- UTILITY POLES SHALL BE SUPPORTED, WHERE WORK IS WITHIN 36" OF POLE, AS NECESSARY, AT NO ADDITIONAL COST TO THE OWNER. A 30 INCH MINIMUM CLEARANCE SHALL BE MAINTAINED BETWEEN OUTSIDE EDGE OF UTILITY POLES AND OUTSIDE EDGE OF WATER MAIN.
- CONTRACTOR SHALL PRESERVE AND PROTECT FROM DAMAGE ALL TREES, FENCES AND OTHER OBSTACLES WITHIN THE ROW AND EASEMENT.
- TO PROTECT NEW OR EXISTING WORK, SHEETING OR SHORING (IF REQUIRED DURING CONSTRUCTION) SHALL BE PROVIDED AT NO COST TO THE OWNER.
- WHEREVER MAILBOXES, POSTS, FENCES, SHRUBBERY, ETC. ARE IN CONFLICT WITH THE PROPOSED CONSTRUCTION, THEY SHALL BE REMOVED AND RESET AS ORDERED BY THE ENGINEER.
- CONTRACTOR SHALL BE RESPONSIBLE FOR PROPER DISPOSAL OF EXCAVATED MATERIAL FROM THE SITE.
- THE CONTROL OF DUST ORIGINATING FROM THE CONSTRUCTION OPERATIONS IS CONSIDERED A CRITICAL RESPONSIBILITY OF THE CONTRACTOR. THE ENGINEER WILL BE THE FINAL JUDGE OF THE ADEQUACY OF THE CONTRACTOR'S DUST CONTROL EFFORTS. WORK MAY BE SUSPENDED BY THE ENGINEER UNTIL ADEQUATE DUST CONTROL IS ATTAINED.
- ROAD TO BE KEPT CLEAR OF MUD AND DEBRIS AT ALL TIMES.
- ALL THRUST BLOCKS SHALL BE INSTALLED AGAINST UNDISTURBED NATIVE SOIL.
- NO EXCAVATIONS ARE TO BE LEFT OPEN OVER NIGHT.
- DISTURBED DITCH LINES AND SWALES SHALL BE RESTORED TO LINE AND GRADE AND DRAIN IN PROPER DIRECTION WITH NO PONDING OF RUNOFF WATER.
- THE NEW WATER MAIN CAN BE INSTALLED ABOVE EXISTING CULVERT PIPE IF THE MINIMUM OF 5 FEET OF COVER CAN BE PROVIDED AND THE REQUIRED 3' OF SEPARATION CAN BE MAINTAINED FOR COUNTY ROADS OR 18" OF SEPARATION CAN BE MAINTAINED FOR TOWN AND STATE ROADS.
- FOR ALL OPEN DITCH EXCAVATION THROUGH WETLAND AREAS, CONTRACTOR IS TO STOCKPILE THE TOPSOIL SEPARATELY FORM THE SUBSOIL TO ENSURE THE TOPSOIL IS RETURNED TO THE PROPER LOCATION.
- REPLACE ANY DISTURBED DRIVEWAY CULVERT WITH 15" SICPP (NYSDOT ITEM 603.171116) AND GALVANIZED END SECTIONS (ITEM 603.5815) MINIMUM, OR MATCH EXISTING SIZE. WITHIN COUNTY RIGHT-OF-WAY, END SECTIONS SHALL BE GABION STONE.
- CONTRACTOR SHALL PROTECT ROAD SHOULDER AND ROAD PAVEMENT FROM DAMAGE. PROPER SHEETING AND SHORING SYSTEMS SHALL BE USED FOR ANY EXCAVATIONS WITHIN A 1:1 INFLUENCE LINE TO THE EDGE OF PAVEMENT.


WATER MAIN TESTING AND DISINFECTION NOTES:

- WATER FOR TESTING AND FLUSHING SHALL BE OBTAINED FROM EXISTING WATER SYSTEM. ARRANGEMENTS SHALL BE MADE WITH THE WATER DEPARTMENT FOR PAYMENT OF WATER USED.
- FLUSH MAINS AND SERVICES BEFORE TESTING. MINIMUM FLUSHING VELOCITY SHALL BE 3.0 FEET PER SECOND.
- BEFORE TESTING, SECTIONS ADJACENT TO THE TEST SECTION SHALL BE FILLED WITH WATER. THE CONTRACTOR SHALL FURNISH ALL WATER, EQUIPMENT, CONNECTIONS, PIPING, METERS, MEASURING DEVICES, PUMPS, AND TEMPORARY ENCLOSURES NECESSARY TO PERFORM THE REQUIRED TESTS.
- TESTING AND DISINFECTION SHALL MEET THE MINIMUM REQUIREMENTS OF AWWA C-900 FOR POLYVINYL CHLORIDE (PVC) PIPE AND AWWA M55 FOR HDPE PIPE, AWWA C-600 SECTION 4, EXCEPT WHERE MORE RIGID REQUIREMENTS ARE ESTABLISHED BY THE SPECIFICATIONS. BEFORE APPLYING TEST PRESSURE, ALL AIR SHALL BE EXPELLED FROM THE PIPE.
- ANY PUMP, PIPE, CONNECTIONS, GAUGES, AND MEASURING DEVICES SHALL BE CALIBRATED TO THE SATISFACTION OF THE ENGINEER.
- ALL WATER MAINS AND APPURTENANCES SHALL BE DISINFECTED IN ACCORDANCE WITH AWWA M55 FOR HDPE PIPE AND AWWA C900 FOR POLYVINYL CHLORIDE (PVC) PIPE, AWWA C 651 DISINFECTING WATER MAINS AND THE REQUIREMENTS OF NYS DEPARTMENT OF HEALTH, USING THE CONTINUOUS FEED METHOD. THE REQUIREMENTS OF NYS DEPARTMENT OF HEALTH SHALL GOVERN WHEN THERE IS A CONFLICT. USE 50 PPM INITIAL CHLORINE DOSE. DISINFECTANT SHALL REMAIN IN THE SYSTEM FOR A PERIOD OF 24 HOURS AFTER WHICH THE RESIDUAL SHALL BE AT LEAST 25 PPM. FOLLOWING DISINFECTION, ALL TREATED WATER SHALL BE THOROUGHLY FLUSHED FROM THE MAIN.
- WATER USED FOR DISINFECTING THE WATER MAINS, IF DISCHARGED TO THE STREAMS, MUST HAVE A CHLORINE RESIDUAL NOT EXCEEDING 0.05 mg/l AT THE POINT OF DISCHARGE. THE CONTRACTOR IS RESPONSIBLE TO ATTAIN THIS CHLORINE RESIDUAL LEVEL BY WHATEVER MEANS NECESSARY, AT NO COST TO THE OWNER.
- THE INTERIORS OF ALL APPURTENANCES AND SECTIONS OF WATER MAIN THAT CANNOT NORMALLY BE DISINFECTED SHALL BE SWABBED BY THE CONTRACTOR, TO THE SATISFACTION OF THE ENGINEER, WITH A CONCENTRATED CHLORINE SOLUTION CONTAINING NO LESS THAN 200 PPM OF FREE CHLORINE. THE CONTRACTOR SHALL ALSO DISINFECT ALL EXISTING WATER LINES AND APPURTENANCES WHICH WERE BROKEN, DAMAGED, CONTAMINATED, OR SUSPECTED OF BEING CONTAMINATED AS A RESULT OF WORK DONE WITH THIS PROJECT.
- WATER SAMPLES SHALL BE COLLECTED BY THE CONTRACTOR AND ANALYZED BY A NEW YORK STATE DEPARTMENT OF HEALTH APPROVED TESTING LABORATORY FOR BACTERIOLOGICAL CONTENT. A MINIMUM OF TWO CONSECUTIVE SETS OF SAMPLES TAKEN 24 HOURS APART FROM EACH LOCATION AS SHOWN ON THE CONTRACT LOCATION. FOR EACH SET OF WATER SAMPLES, ONE TEST SHALL INCLUDE HETEROTROPHIC PLATE COUNT. LOCATION OF SAMPLING TAP AS APPROVED BY THE ENGINEER AND L.C.D.O.H. FIRE HYDRANTS ARE NOT ACCEPTABLE SAMPLING DEVICES. THE CONTRACTOR SHALL COORDINATE WITH THE LIVINGSTON COUNTY HEALTH DEPARTMENT TO OBTAIN THESE SAMPLES. THE WORK WILL NOT BE ACCEPTED UNTIL A REPORT IS SUBMITTED TO THE ENGINEER, SHOWING THAT THE WATER SAMPLE IS SATISFACTORY AND THE SYSTEM IS READY FOR USE. THE WATER MAIN SHALL NOT BE PLACED INTO SERVICE UNTIL SO AUTHORIZED BY THE LIVINGSTON COUNTY DEPARTMENT OF HEALTH.
- ANY WATER MAIN SHUTDOWN FOR ANY REASON THAT EXCEEDS 4 HOURS IN DURATION WILL REQUIRE COORDINATION WITH LIVINGSTON COUNTY D.O.H. TO DETERMINE IF A BOIL WATER NOTICE WILL BE NECESSARY.

EROSION CONTROL NOTES:

- EROSION CONTROL MEASURES WILL BE STRICTLY ENFORCED BY THE ENGINEER. ANY EROSION CONTROL DEVICE WHICH IS DEEMED NECESSARY BY THE ENGINEER SHALL BE INSTALLED BY THE CONTRACTOR PRIOR TO CONTINUING WITH THE WATER MAIN INSTALLATION.
- ALL NECESSARY PRECAUTIONS SHALL BE TAKEN TO PREVENT MIGRATION INTO WATER BY SILT, SEDIMENT, FUELS, SOLVENTS, LUBRICANTS, CONCRETE LEACHATE OR ANY OTHER POLLUTANT ASSOCIATED WITH CONSTRUCTION PROCEDURES.
- ANY DEBRIS OR EXCESS MATERIALS FROM CONSTRUCTION OF THIS PROJECT SHALL BE IMMEDIATELY AND COMPLETELY REMOVED FROM THE BED AND BANKS OF ALL WATER AREAS TO AN APPROPRIATE UPLAND AREA FOR DISPOSAL.
- PERIODIC CLEANING AND INSPECTION OF TEMPORARY SOIL EROSION AND WATER POLLUTION CONTROL DEVICES WILL BE NECESSARY. AFTER ANY STORM EVENT MAINTENANCE SHALL BE REQUIRED.
- IN THE EVENT DEWATERING OPERATIONS BECOME NECESSARY, A SETTLING BASIN OR FILTER BAG WILL BE REQUIRED UNLESS THE PUMP DISCHARGE IS AS CLEAR AND FREE OF SEDIMENT AS THE FLOWING STREAM. PRIOR TO USE, THE SETTLING BASIN LOCATION AND DESIGN SHALL BE APPROVED BY THE ENGINEER.
- EROSION CONTROL MEASURES SHALL BE INSTALLED PRIOR TO ANY EXCAVATION OR OTHER GROUND DISTURBANCE AND SHALL BE PROPERLY MAINTAINED UNTIL UNDISTURBED SOILS HAVE BEEN SUCCESSFULLY RE-VEGETATED.
- THE CONTRACTOR WILL BE REQUIRED TO FOLLOW STORM WATER POLLUTION PREVENTION PLAN (SWPPP) DEVELOPED FOR THE PROJECT THAT IS INCLUDED IN THE CONTRACT SPECIFICATIONS.

LEGEND

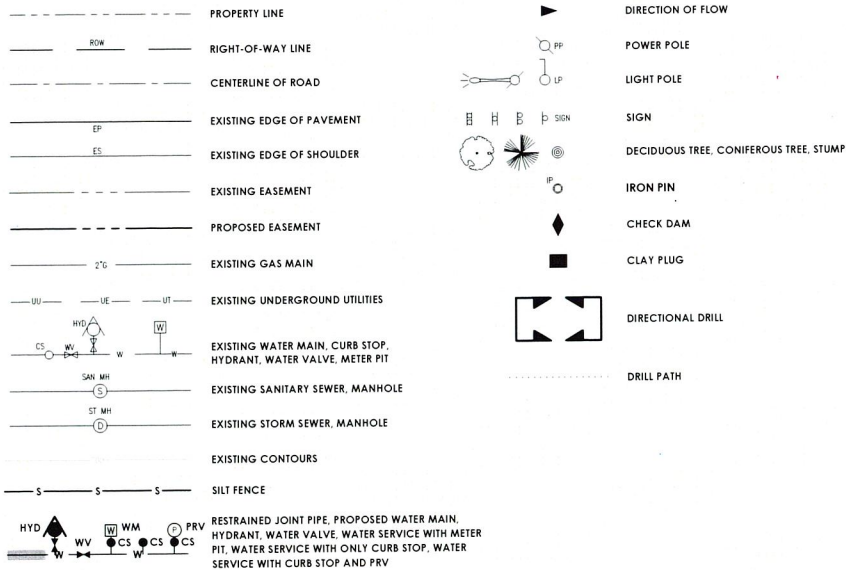

CPL | Architecture Engineering Planning
255 Woodcliff Drive, Suite 200
Fairport, NY 14450
CPLteam.com
NY ENGINEERING FIRM CERTIFICATE #0221419

PROJECT INFORMATION

Project Number:
R2216973.00

Client Name:

TOWN OF LIMA

Project Name:

WATER DISTRICT NO. 5


Project Address:

LIMA, NY

PROJECT ISSUE & REVISION SCHEDULE

No. Date Description

PROFESSIONAL STAMPS

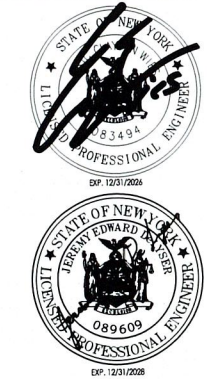


NEW YORK STATE EDUCATION STATUTE
It is a violation of the NEW YORK STATE EDUCATION LAW and the COMMISSIONER'S REGULATIONS for any PERSON, UNLESS ACTING UNDER THE DIRECTION OF A LICENSED ARCHITECT, ENGINEER OR LAND SURVEYOR, TO ALTER ANY DRAWING OR MAP, IF, IN THE MEANING THE SEAL OF AN ARCHITECT, ENGINEER OR SURVEYOR IS ALTERED, THE ALTERING PARTY SHALL WRITE TO THE SEAL AREA AND BE INITIALED, ALTERED BY FOLLOWING BY THEIR SIGNATURE AND THE DATE OF SUCH ALTERATION, AND A SPECIFIC DESCRIPTION OF THE ALTERATION.

SHEET INFORMATION

Issued
11/26/25
Scale
NONE
Project Status
AGENCY REVIEW
Down By
KMS
Checked By
JED
Drawing Title
GENERAL NOTES AND LEGEND

Drawing Number

C
100

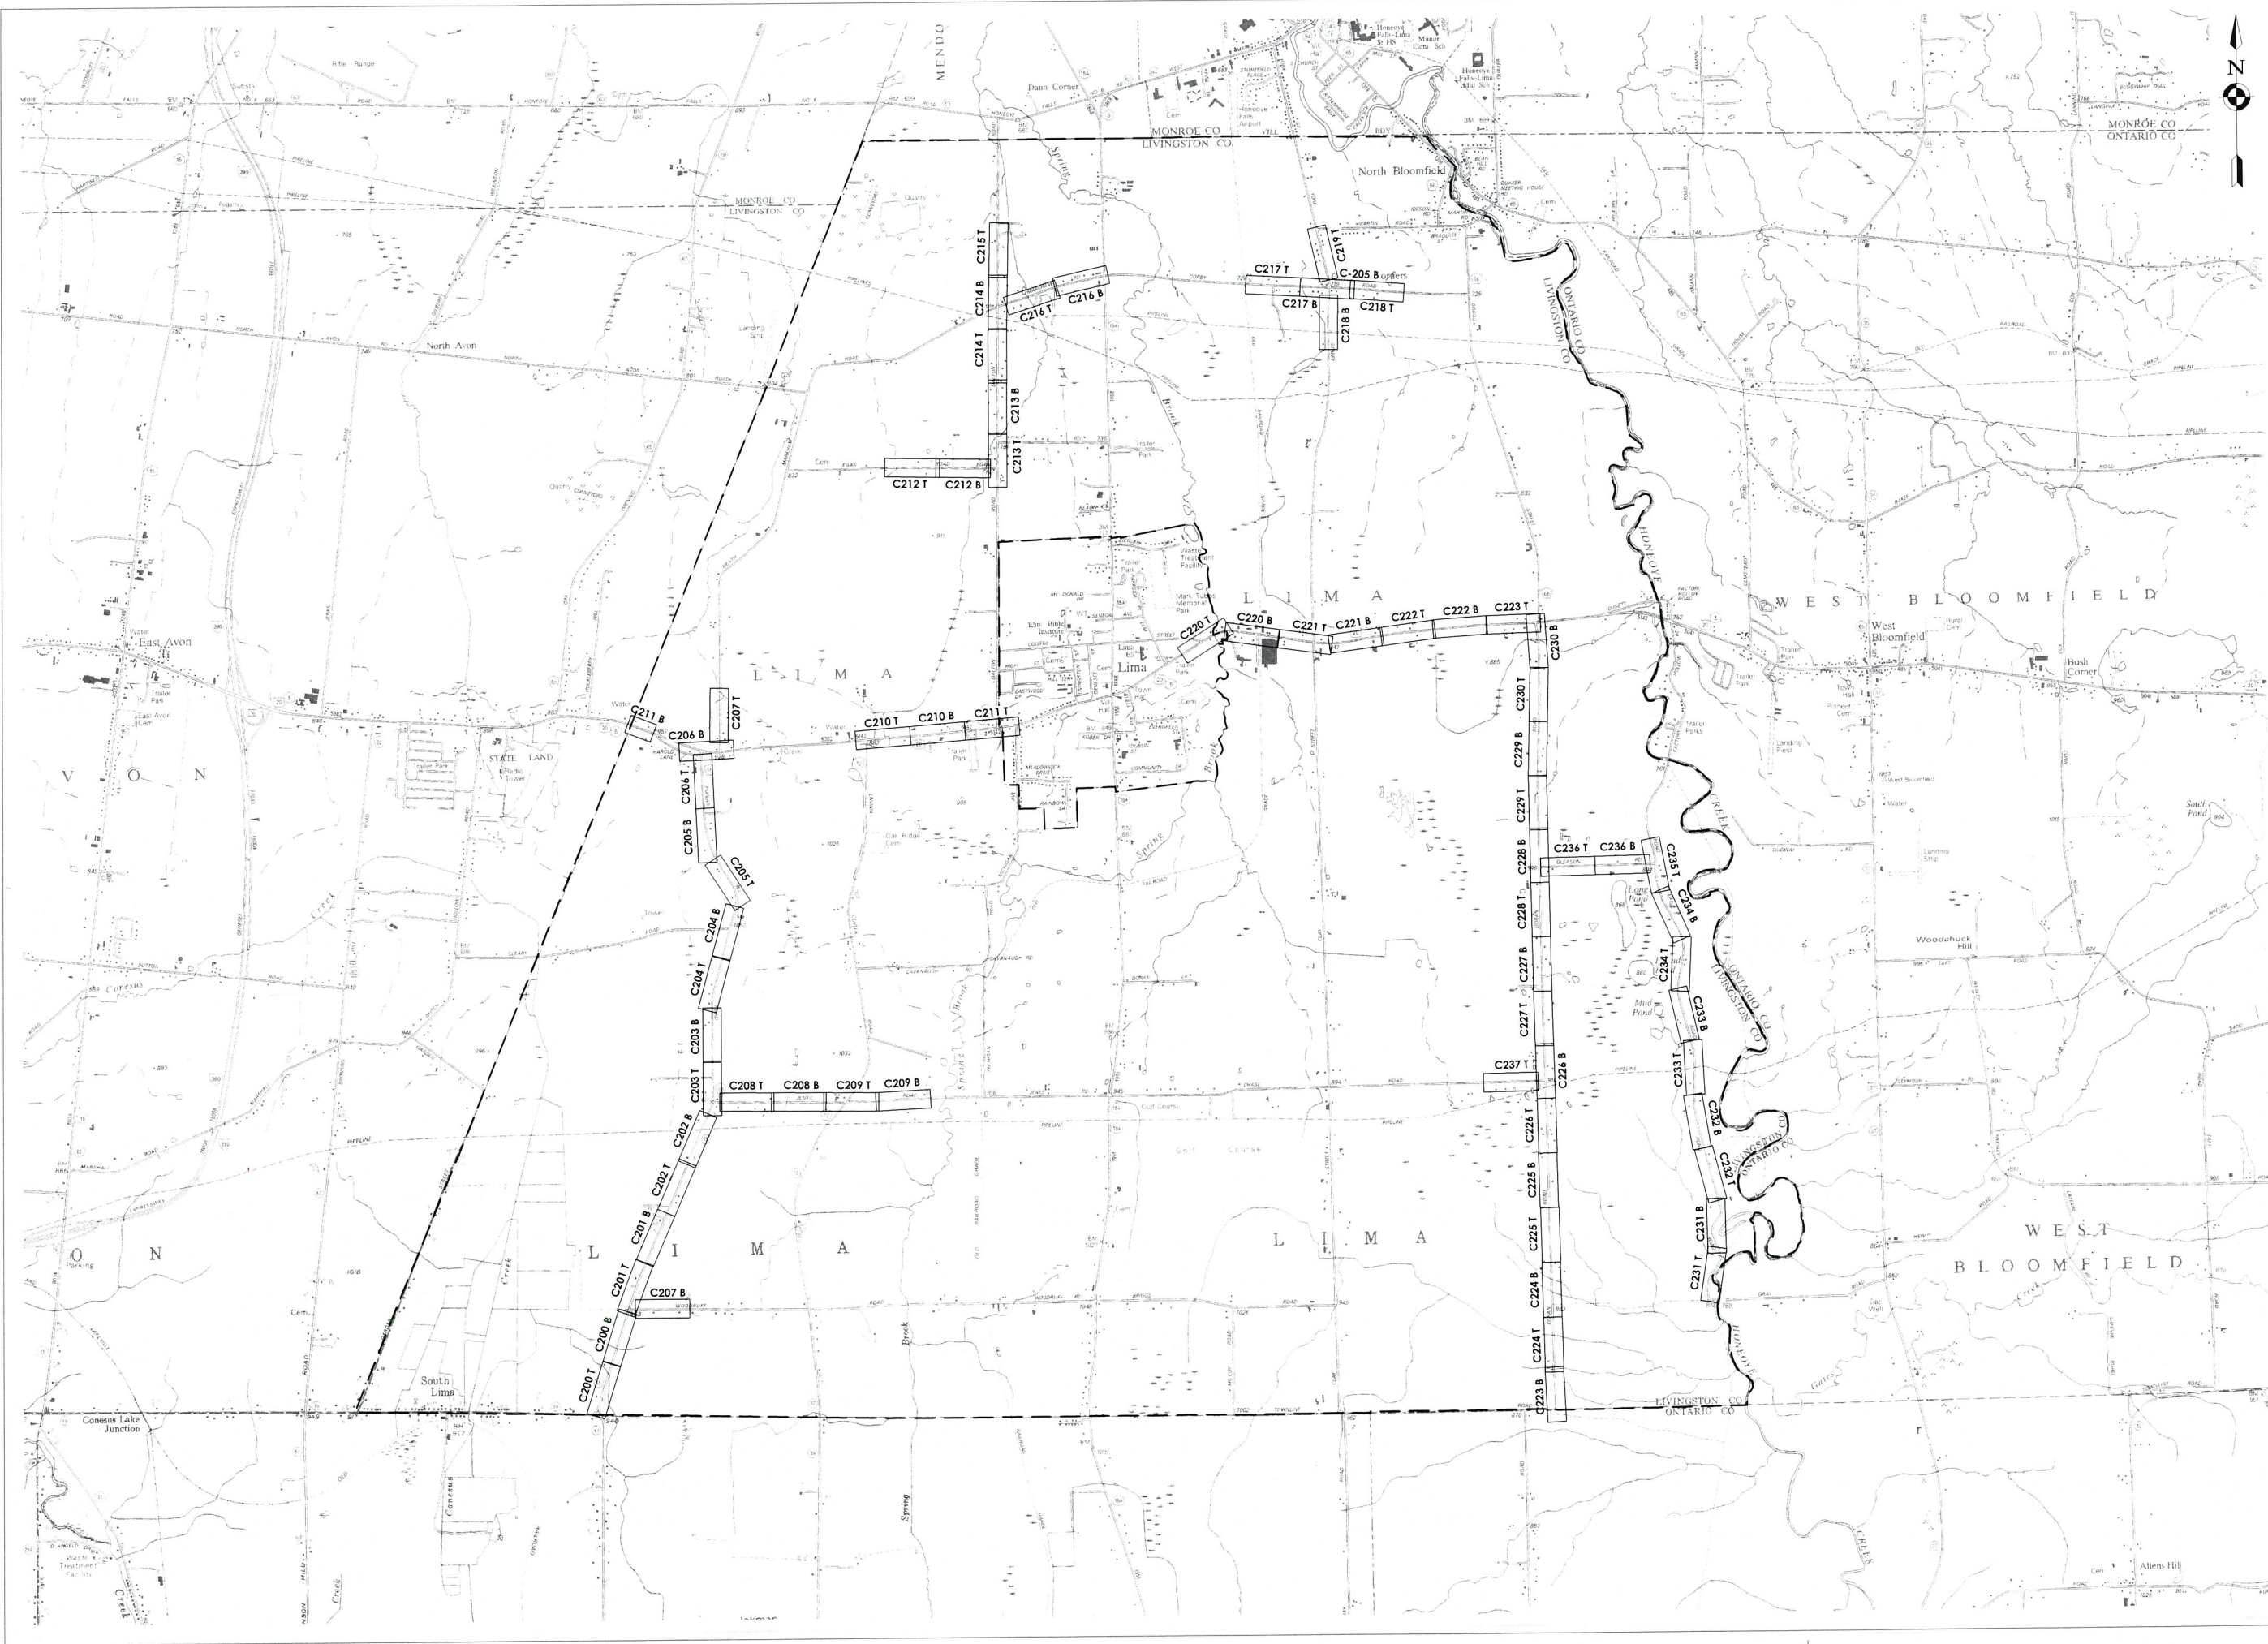

PROJECT INFORMATION		
Project Number	R22.16973.00	
Client Name	TOWN OF LIMA	
Project Name	WATER DISTRICT NO. 5	
Project Address	LIMA, NY	
PROJECT ISSUE & REVISION SCHEDULE		
No.	Date	Description



NEW YORK STATE EDUCATION BOARD
REGULATIONS FOR ANY PERSON, UNDER THE DIRECTION OF A LICENSED ARCHITECT, ENGINEER OR LAND SURVEYOR, TO ALTER ANY MAP, PLAN, SPECIFICATION, DRAWING, OR REPORT, OR TO REPRODUCE ANY MAP, PLAN, SPECIFICATION, DRAWING, OR REPORT, WITHOUT THE WRITTEN CONSENT OF THE ORIGINAL AUTHOR, IS A VIOLATION OF THE PROFESSIONAL ETHICS OF THE ENGINEER OR ARCHITECT.

SHEET INFORMATION	
Issued	11/26/25
Project Status	Agency Review
Drawn By	KMS
Drawing Title	SHEET LAYOUT
Scale	1" = 2,000'
Civil Revision Number	
Checked By	JED



PROJECT INFORMATION

ect Number

2.16973.00

DOWN

TOWN OF LINCOLN

Project Name

WATER DISTRICT NO. 5

ject Address

AA, NY

PROJECT ISSUE & REVISION SCHEDULE

Date	Description
------	-------------

PROFESSIONAL STAMPS



IS A VIOLATION OF THE NEW YORK STATE EDUCATION LAW AND THE COMMISSIONER'S REGULATIONS FOR ANY PERSON, UNLESS ACTING UNDER THE DIRECTION OF A LICENSED ARCHITECT, ENGINEER OR LAND SURVEYOR, TO ALTER AN ITEM IN ANY WAY, IF AN ITEM BEARING THE SEAL OF AN ARCHITECT, ENGINEER OR SURVEYOR IS ALTERED. THE ALTERING PARTY SHALL AFFIX TO THE ITEM THEIR SEAL AND THE NOTATION "ALTERED BY" FOLLOWED BY THEIR SIGNATURE AND THE DATE OF SUCH ALTERATION, AND A SPECIFIC DESCRIPTION OF THE ALTERATION.

SHEET INFORMATION

ISSUED

1/26/2

AGENCY REVIEW



Drawn By

WH

Drawing 1

WATER MAIN PLAN -
POPLAR HILL ROAD - 1 OF 7

Drawing Number

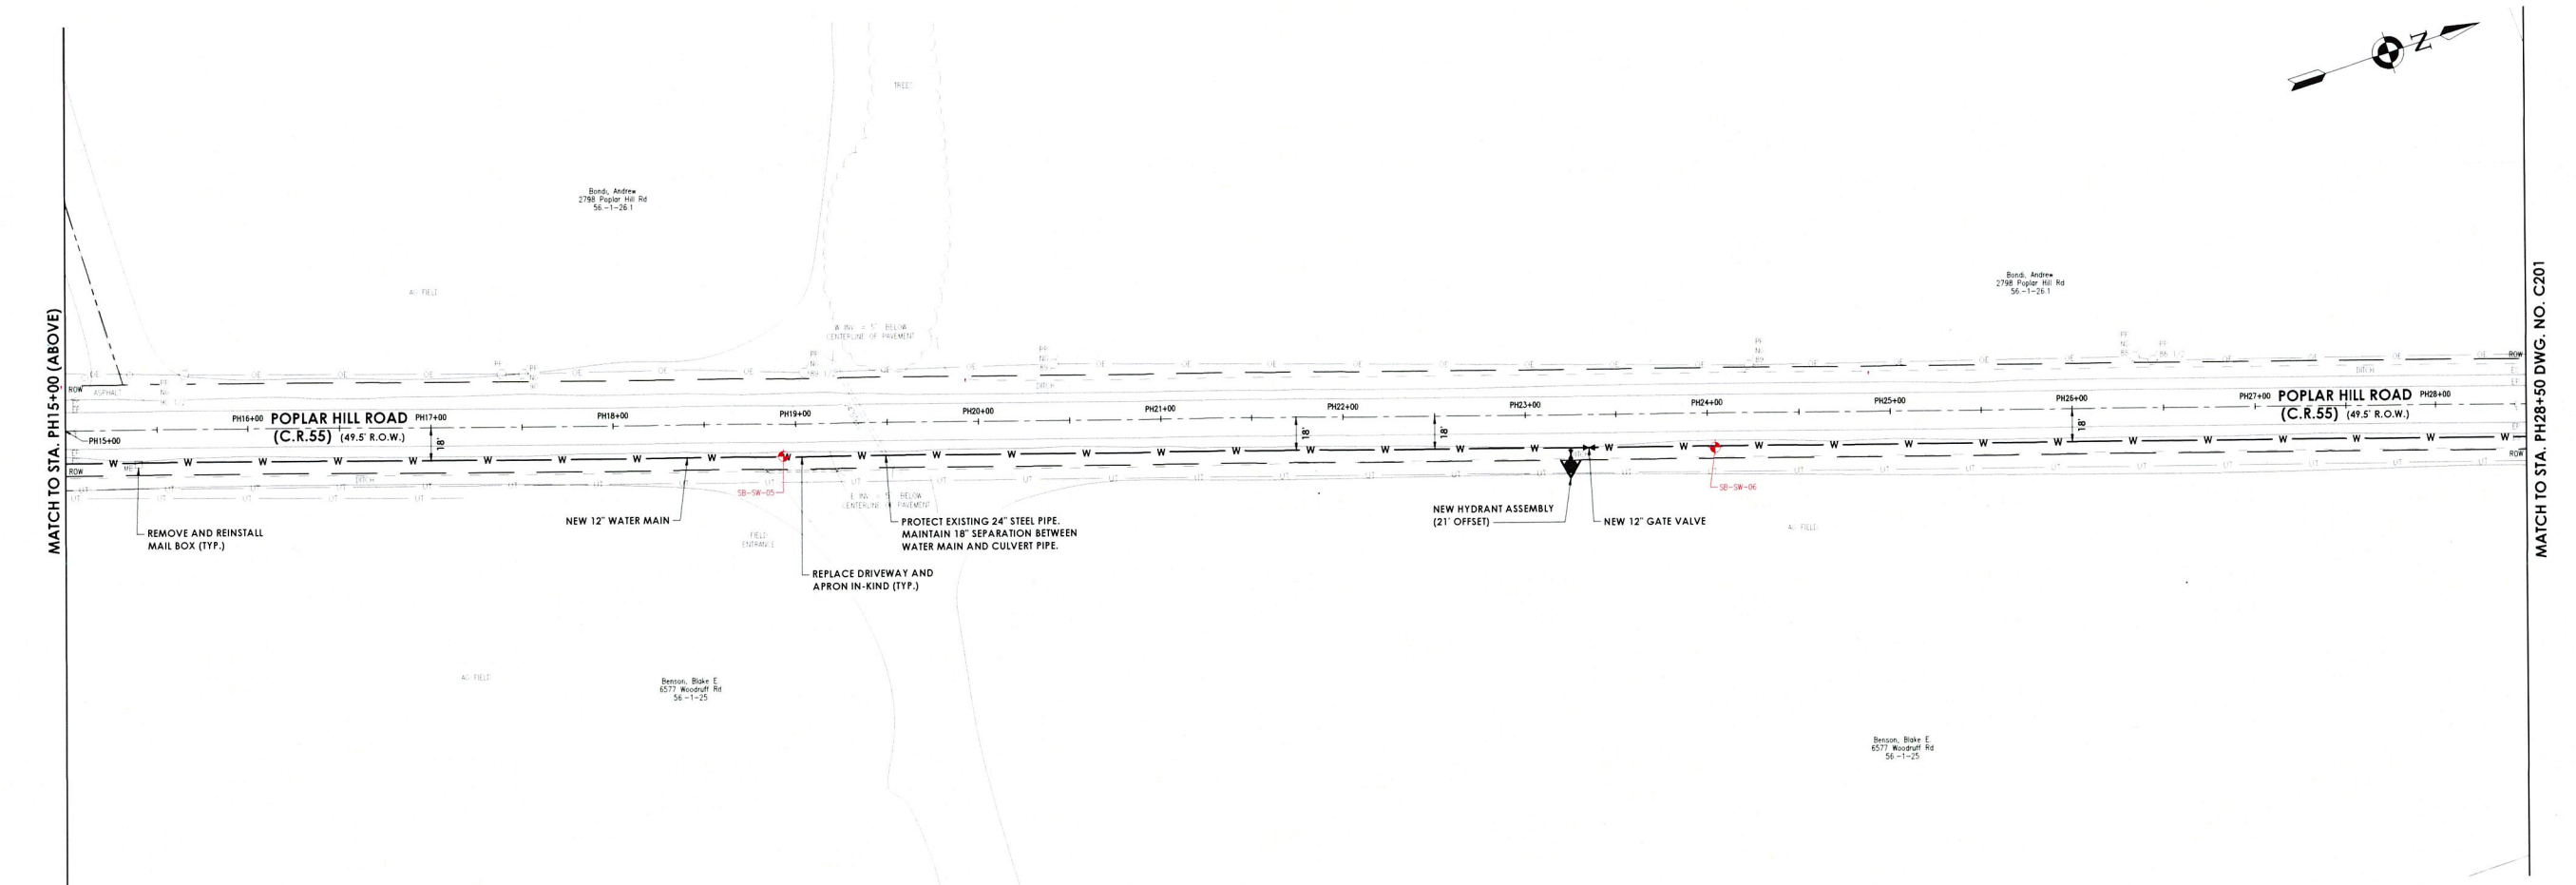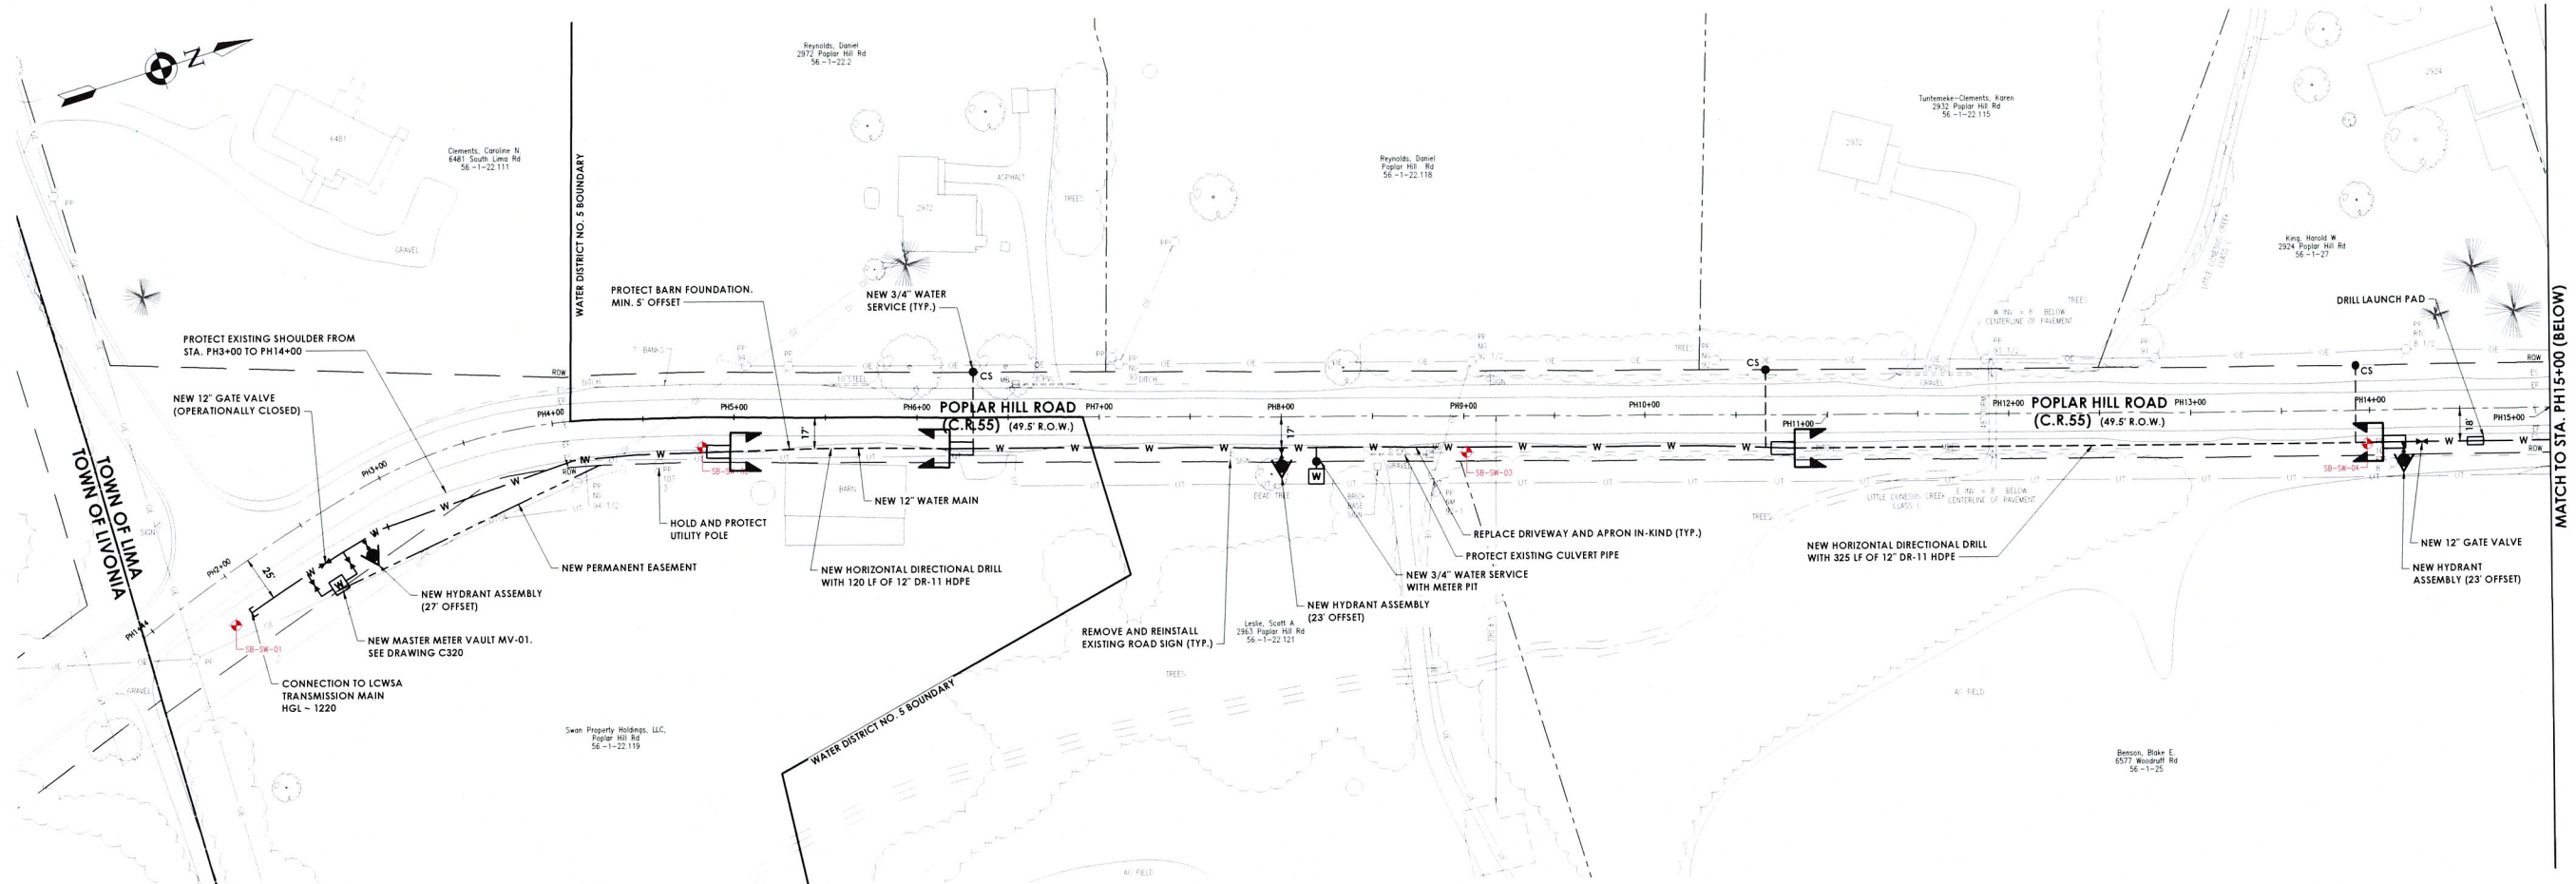C
200

Plotted By: Maureen Nalewalski

Date last plotted: 12/10/2025 9:52 PM

Date last accessed: 12/10/2025 9:45 PM

Sheet size: 22x34
Drawing Name: C:\Users\mawalewa\Desktop\03 Civil\CAD\SWS\SW Design.dwg



PROJECT INFORMATION

Project Number
2.16973.00

Print Name
TOWN OF LIMA

Project Name
WATER DISTRICT NO. 5

Project Address
MA, NY

PROJECT ISSUE & REVISION SCHEDULE



Date	Description
------	-------------

IS A VIOLATION OF THE NEW YORK STATE EDUCATION LAW AND THE COMMISSIONER'S REGULATIONS FOR ANY PERSON, UNLESS ACTING UNDER THE DIRECTION OF A LICENSED ARCHITECT, ENGINEER OR LAND SURVEYOR, TO ALTER AN ITEM IN ANY WAY. IF AN ITEM LEARNING THE SEAL OF AN ARCHITECT, ENGINEER OR SURVEYOR IS ALTERED, THE ALTERING PARTY SHALL AFFIX TO THE ITEM THEIR SEAL AND THE NOTATION "ALTERED BY" FOLLOWED BY THEIR SIGNATURES AND THE DATE OF SUCH ALTERATION, AND A SPECIFIC DESCRIPTION OF THE

SHEET INFORMATION	
Issued	Scale
1/26/25	1" = 50'
Project Status	Civil Revision Number
AGENCY REVIEW	
Drawn by	Checked By
WH	JED
Drawing Title	
WATER MAIN PLAN -	
POPLAR HILL ROAD - 2 OF 7	

Drawing Number

C
201

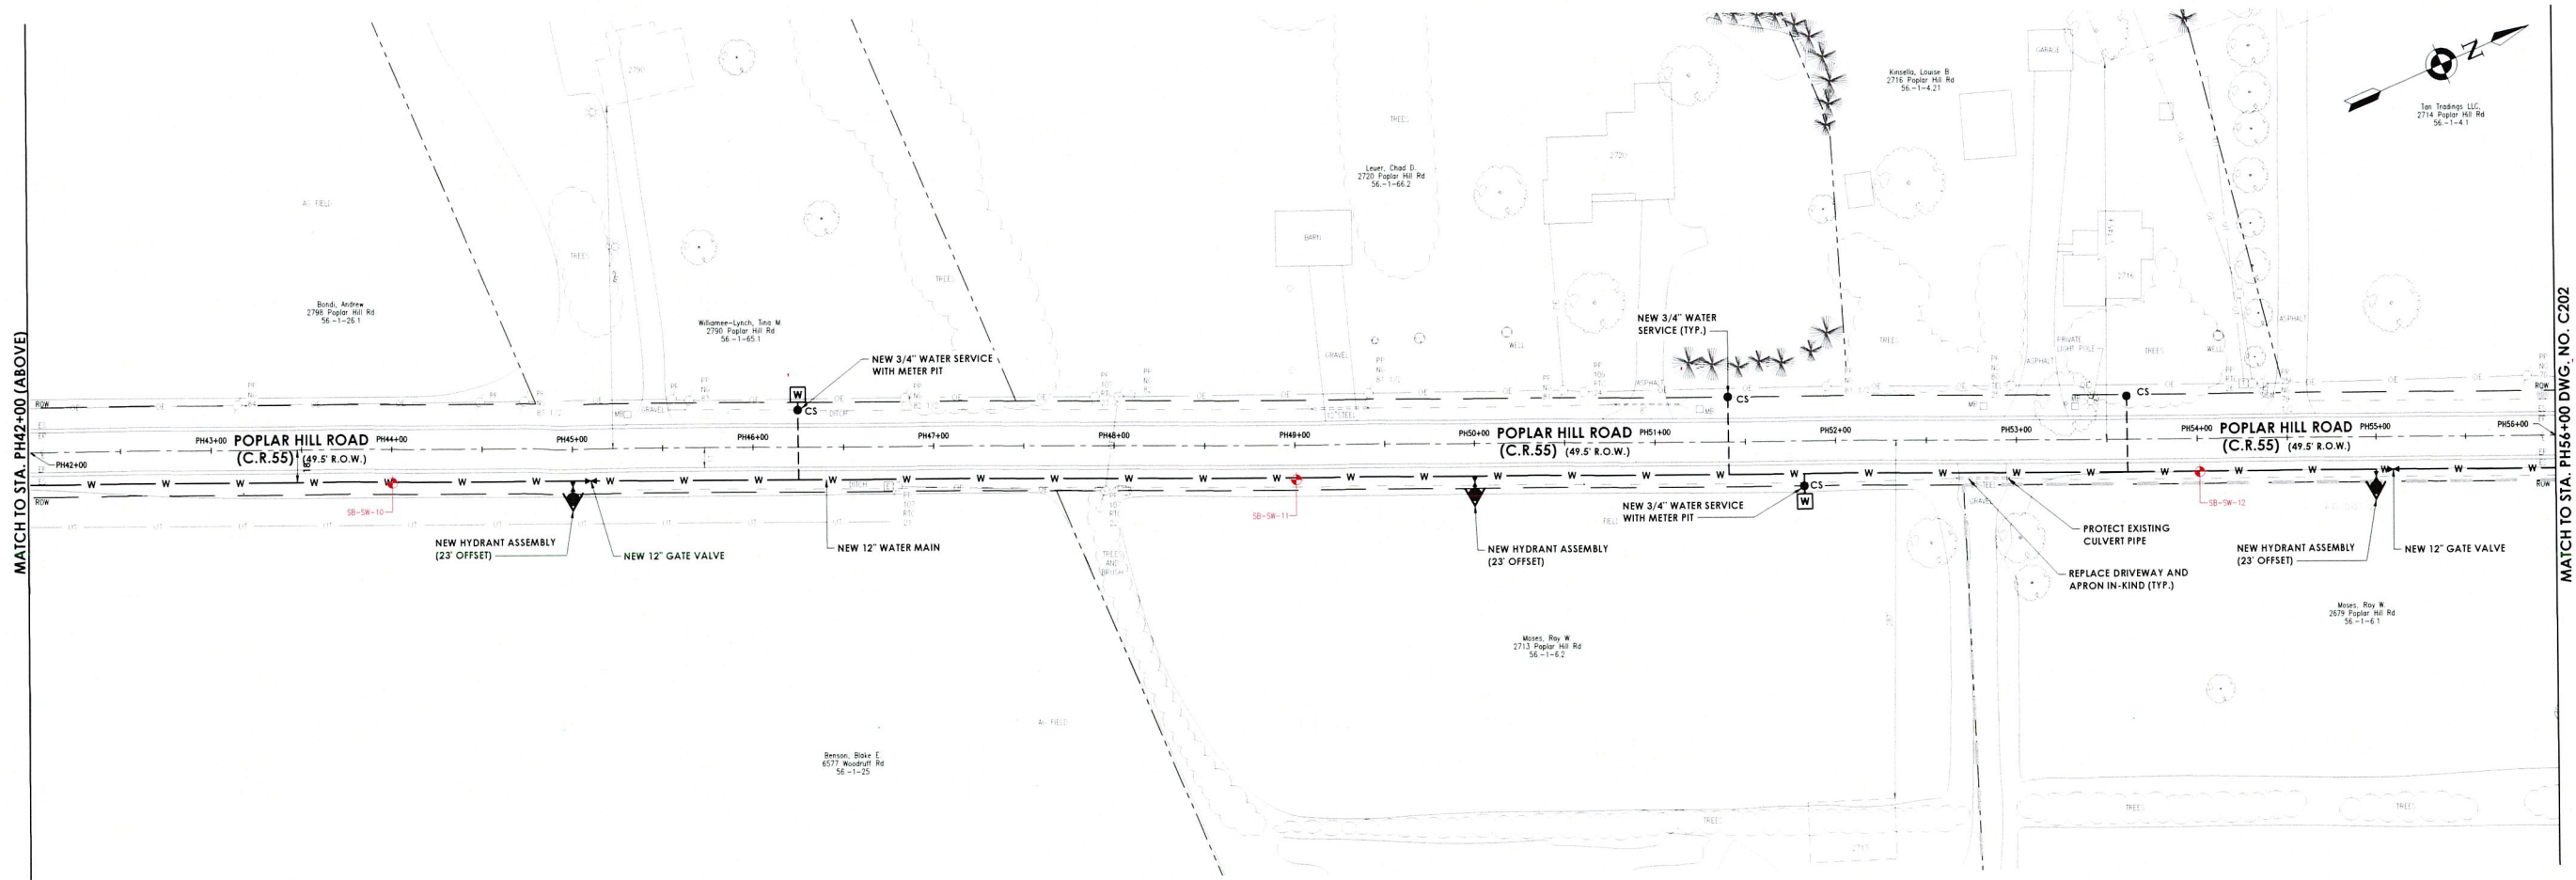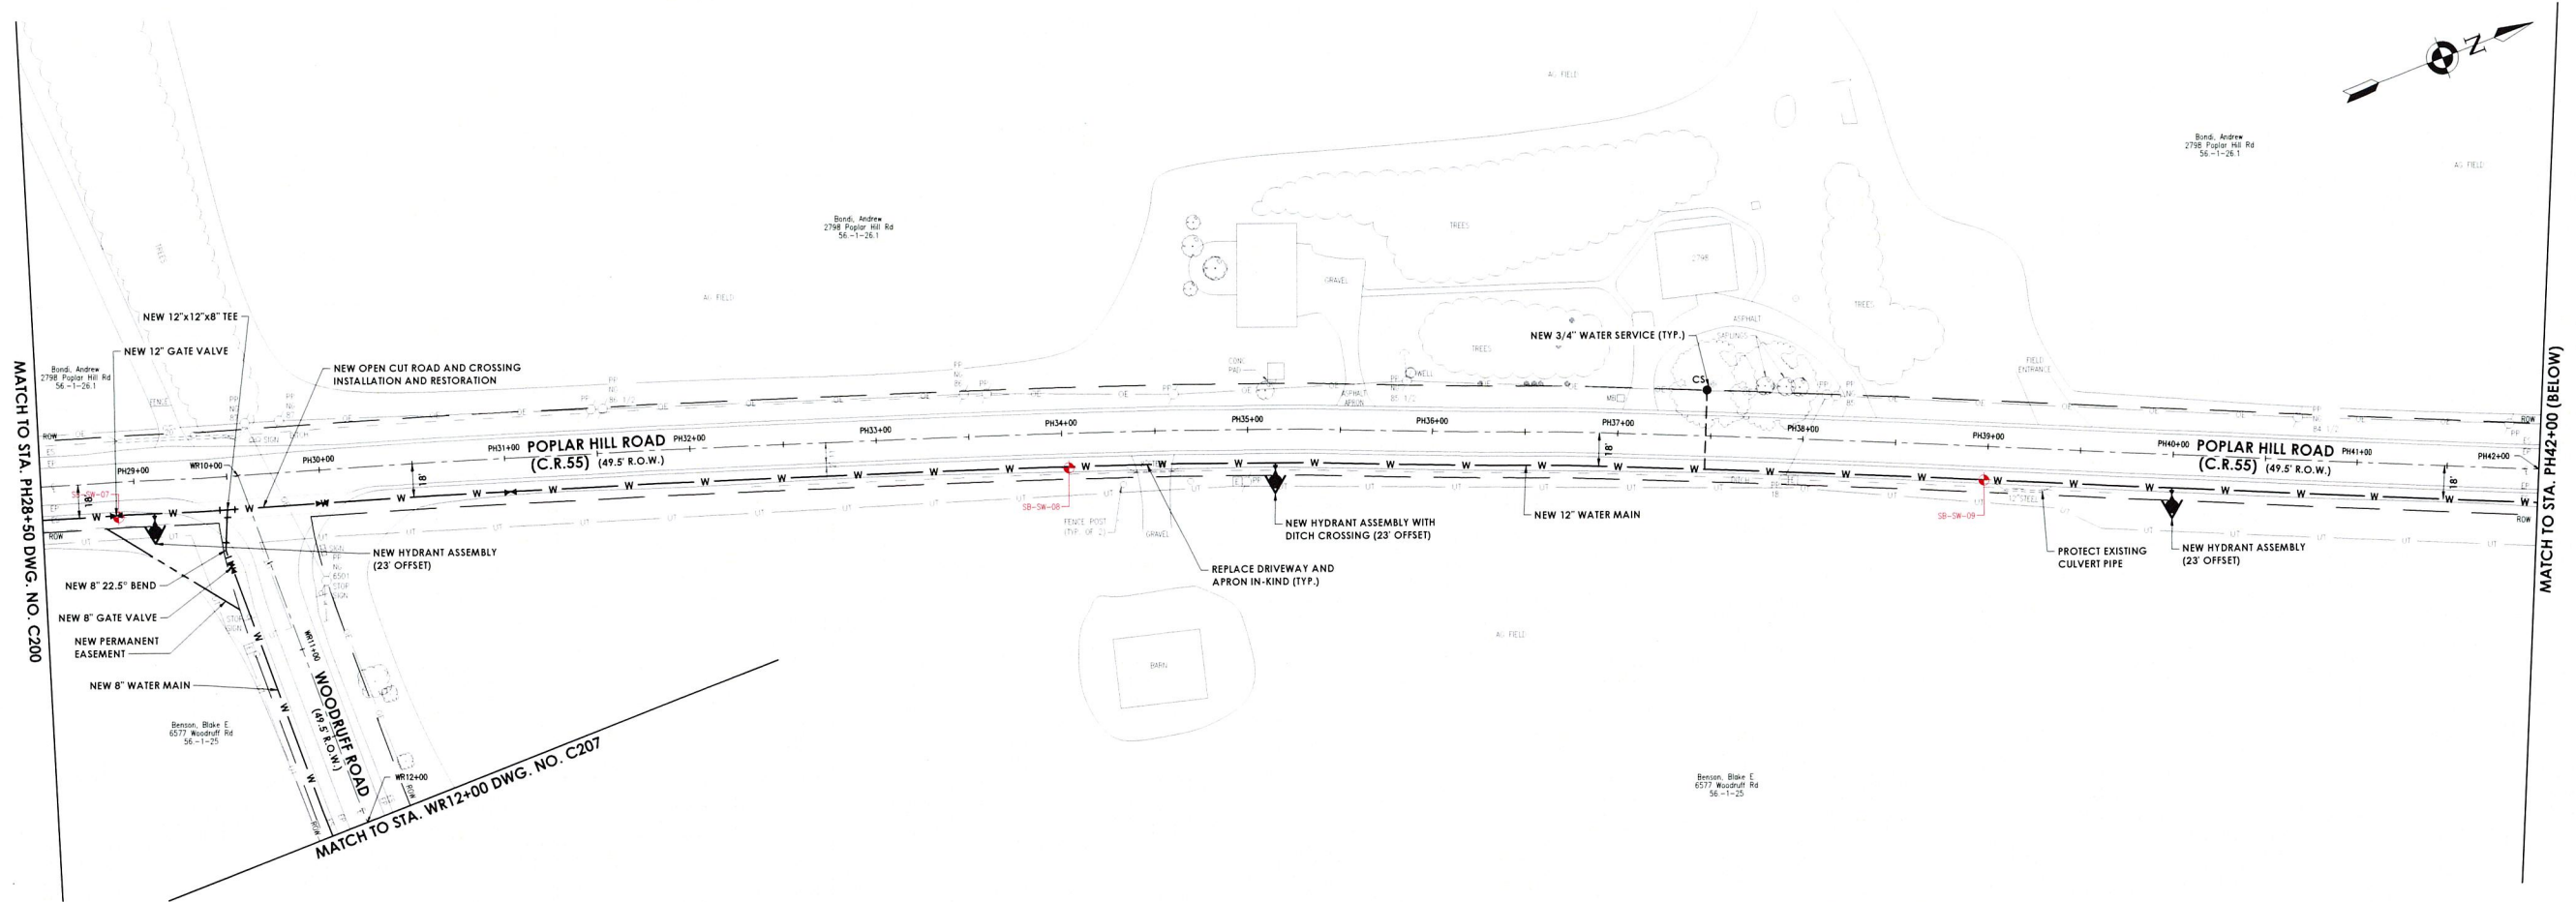

Plotted By: Maureen Nalewalski

Date last plotted: 12/10/2025 9:52 PM

Date last accessed: 12/10/2025 9:45 PM

Sheet size: Z834
Drawing Name: C:\Users\mndlewalst\DC\ACCDocs\CPL\R22\6793.00-LIMA_1-WD_5\Project Files\01 Design\03 Civil\CAD\SW\SW Design.dwg



CPL | Architecture Engineering Planning
255 Woodcliff Drive, Suite 200
Fairport, NY 14450
CPLteam.com
NY ENGINEERING FIRM CERTIFICATE #0227419

PROJECT INFORMATION

Project Number

R22.16973.00

Client Name

TOWN OF LIMA

Project Name

WATER DISTRICT NO. 5



Project Address

LIMA, NY

PROJECT ISSUE & REVISION SCHEDULE

No. Date Description

PROFESSIONAL STAMPS

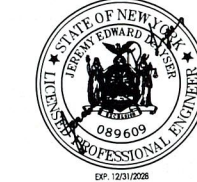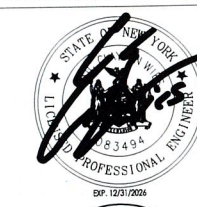

NEW YORK STATE EDUCATION LAW AND THE COMMISSIONERS' REGULATIONS FOR ANY PERSONS UNDER THE DIRECTION OF A LICENSED ARCHITECT, ENGINEER OR LAND SURVEYOR TO SIGN ANY DRAWING OR ANYTHING THEREON, WITHOUT THE SIGNATURE AND SEAL OF SUCH PERSON, SHALL BE A VIOLATION OF THE NEW YORK STATE EDUCATION LAW AND THE COMMISSIONERS' REGULATIONS, AND SUCH PERSON SHALL BE SUBJECT TO THE PENALTIES THEREOF.

SHEET INFORMATION

Issued

11/26/25

Project Status

AGENCY REVIEW

Drawn By

WH

Checked By

JED

Drawing Title



WATER MAIN PLAN -

POPLAR HILL ROAD - 3 OF 7

Drawing Number

C

202

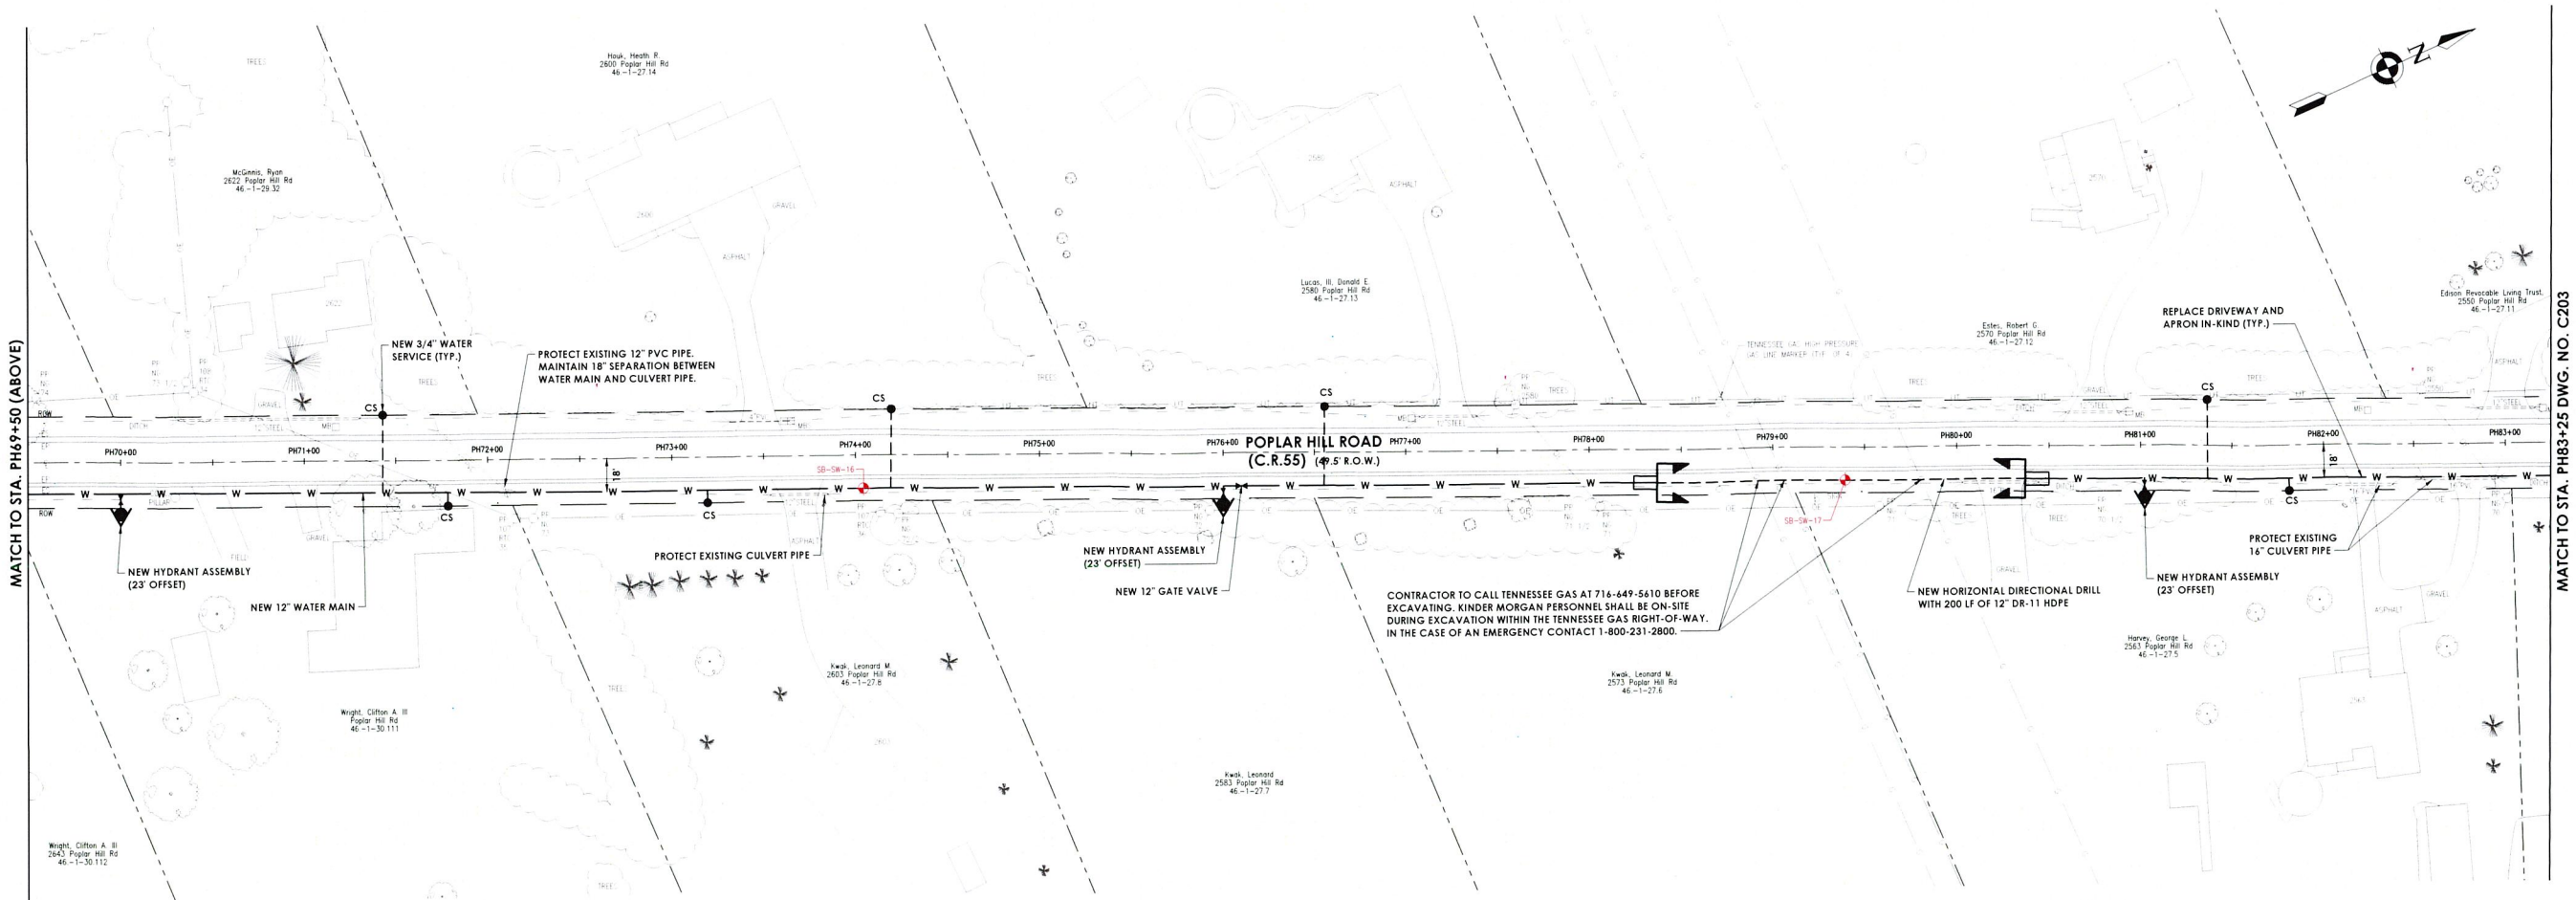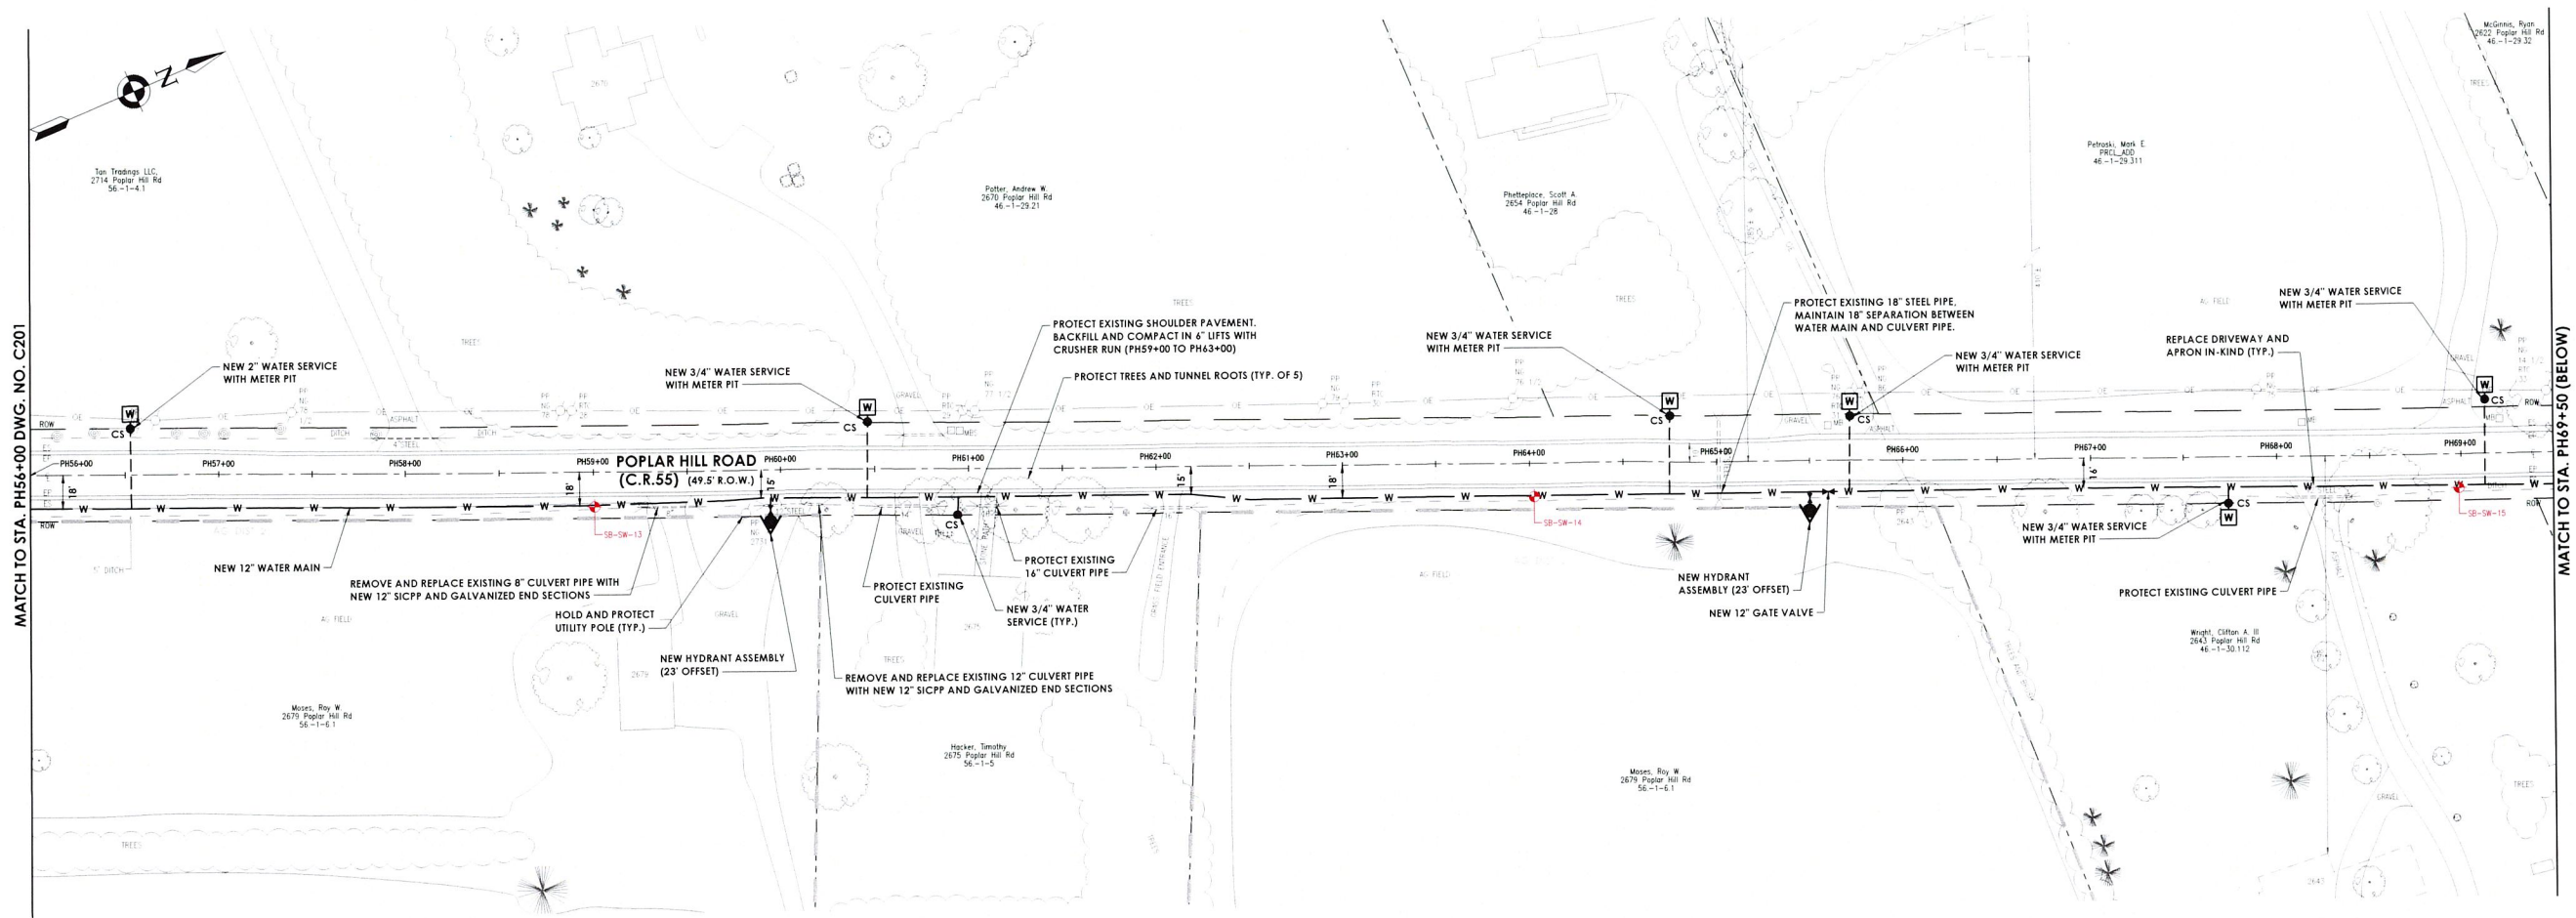

Plotted By: Maureen Nolewinski



Date last plotted: 12/10/2025 9:53 PM

Date last accessed: 12/10/2025 9:45 PM

Design Name: C:\Users\molewinski\OneDrive\Documents\CPL\R22.16973.00\LIMA_1\WD_5\Project Files\01 Design\03 Civil\CAD\SW\SW Design.dwg

Sheet Size: 22x34

Sheet Size: 22x34
Drawing Name: C:\Users\ymadewo\OneDrive\DC\ACCDocs\CPL\1622.16793.00\1622.16793.00\1622.16793.00\SW Design.dwg
Date last accessed: 12/10/2025 9:46 PM
Date last plotted: 12/10/2025 9:53 PM
Plotted By: Maureen Nolewalski

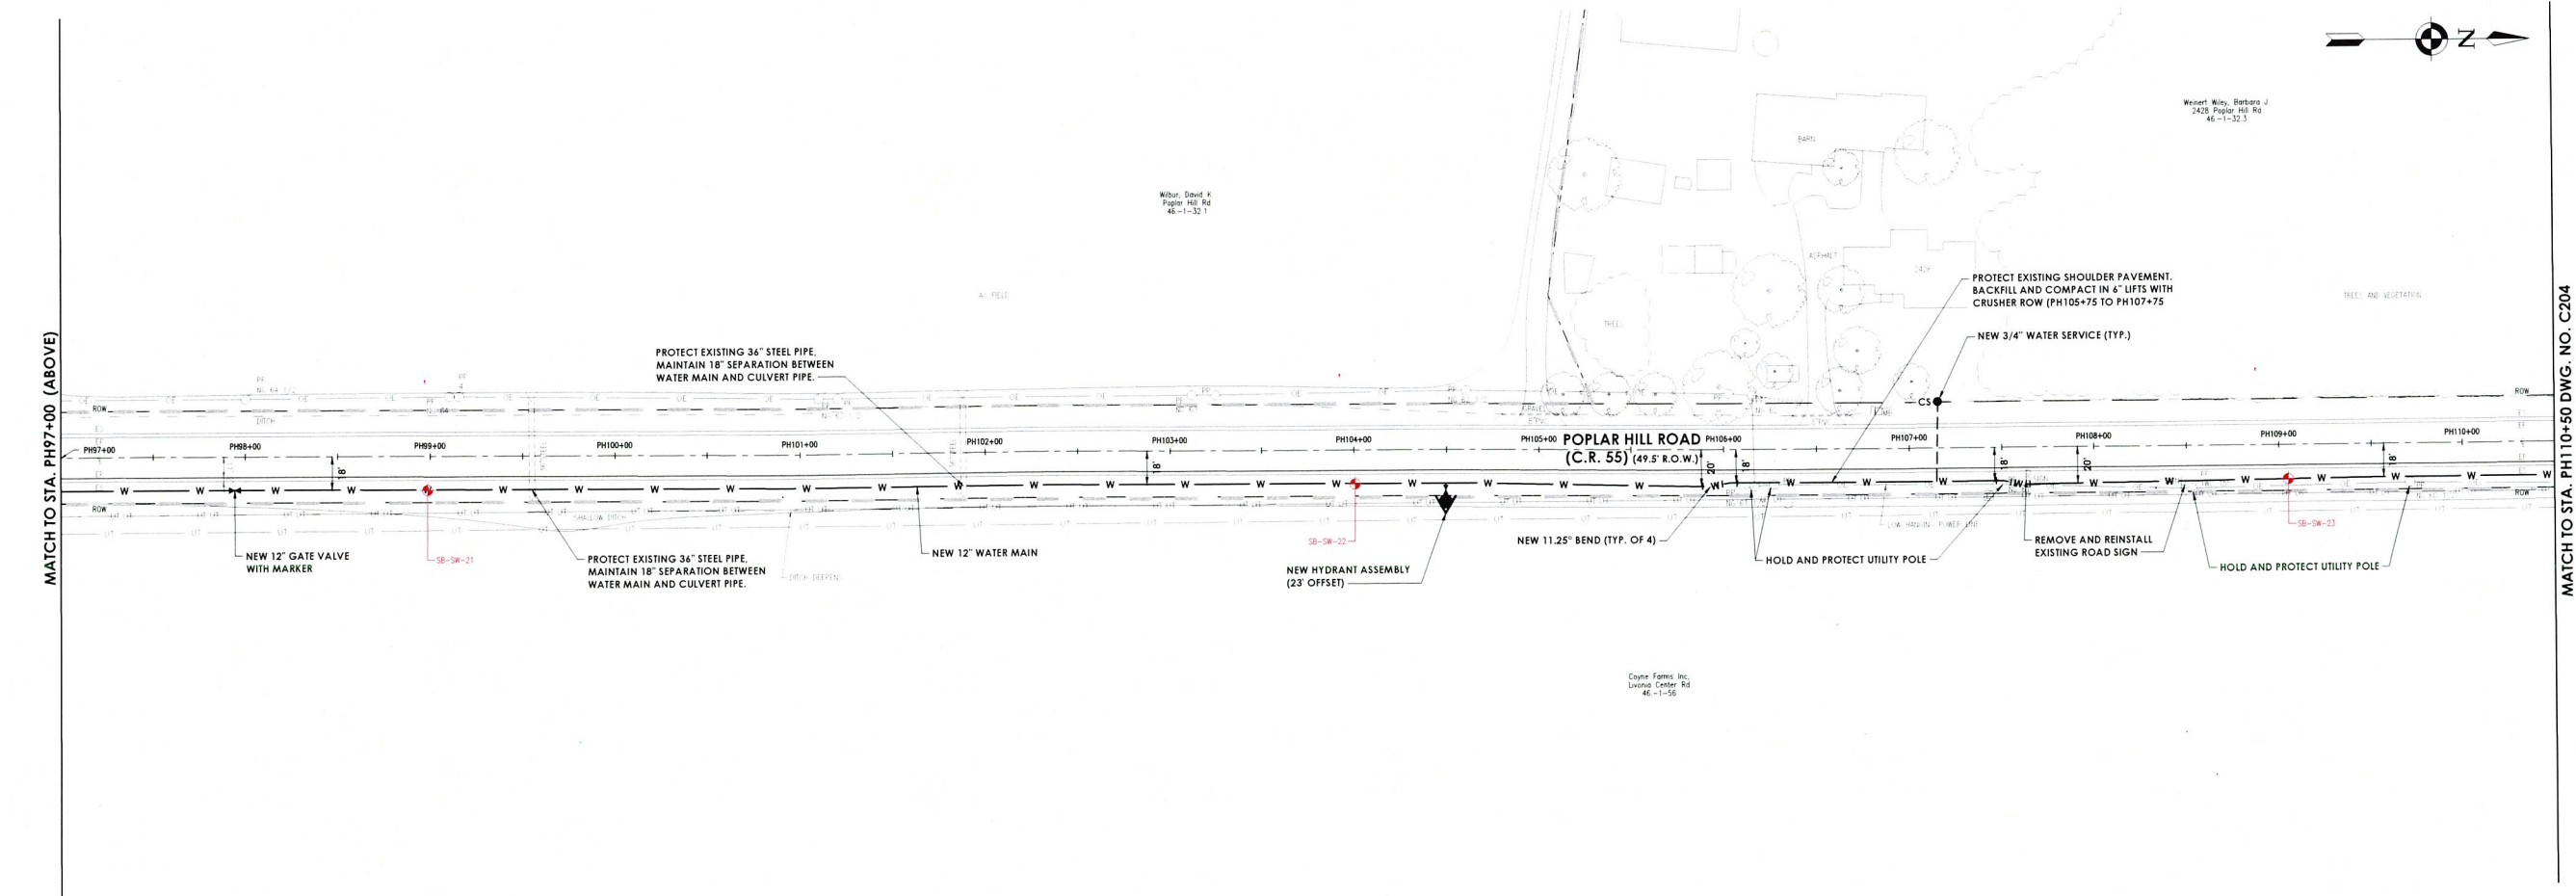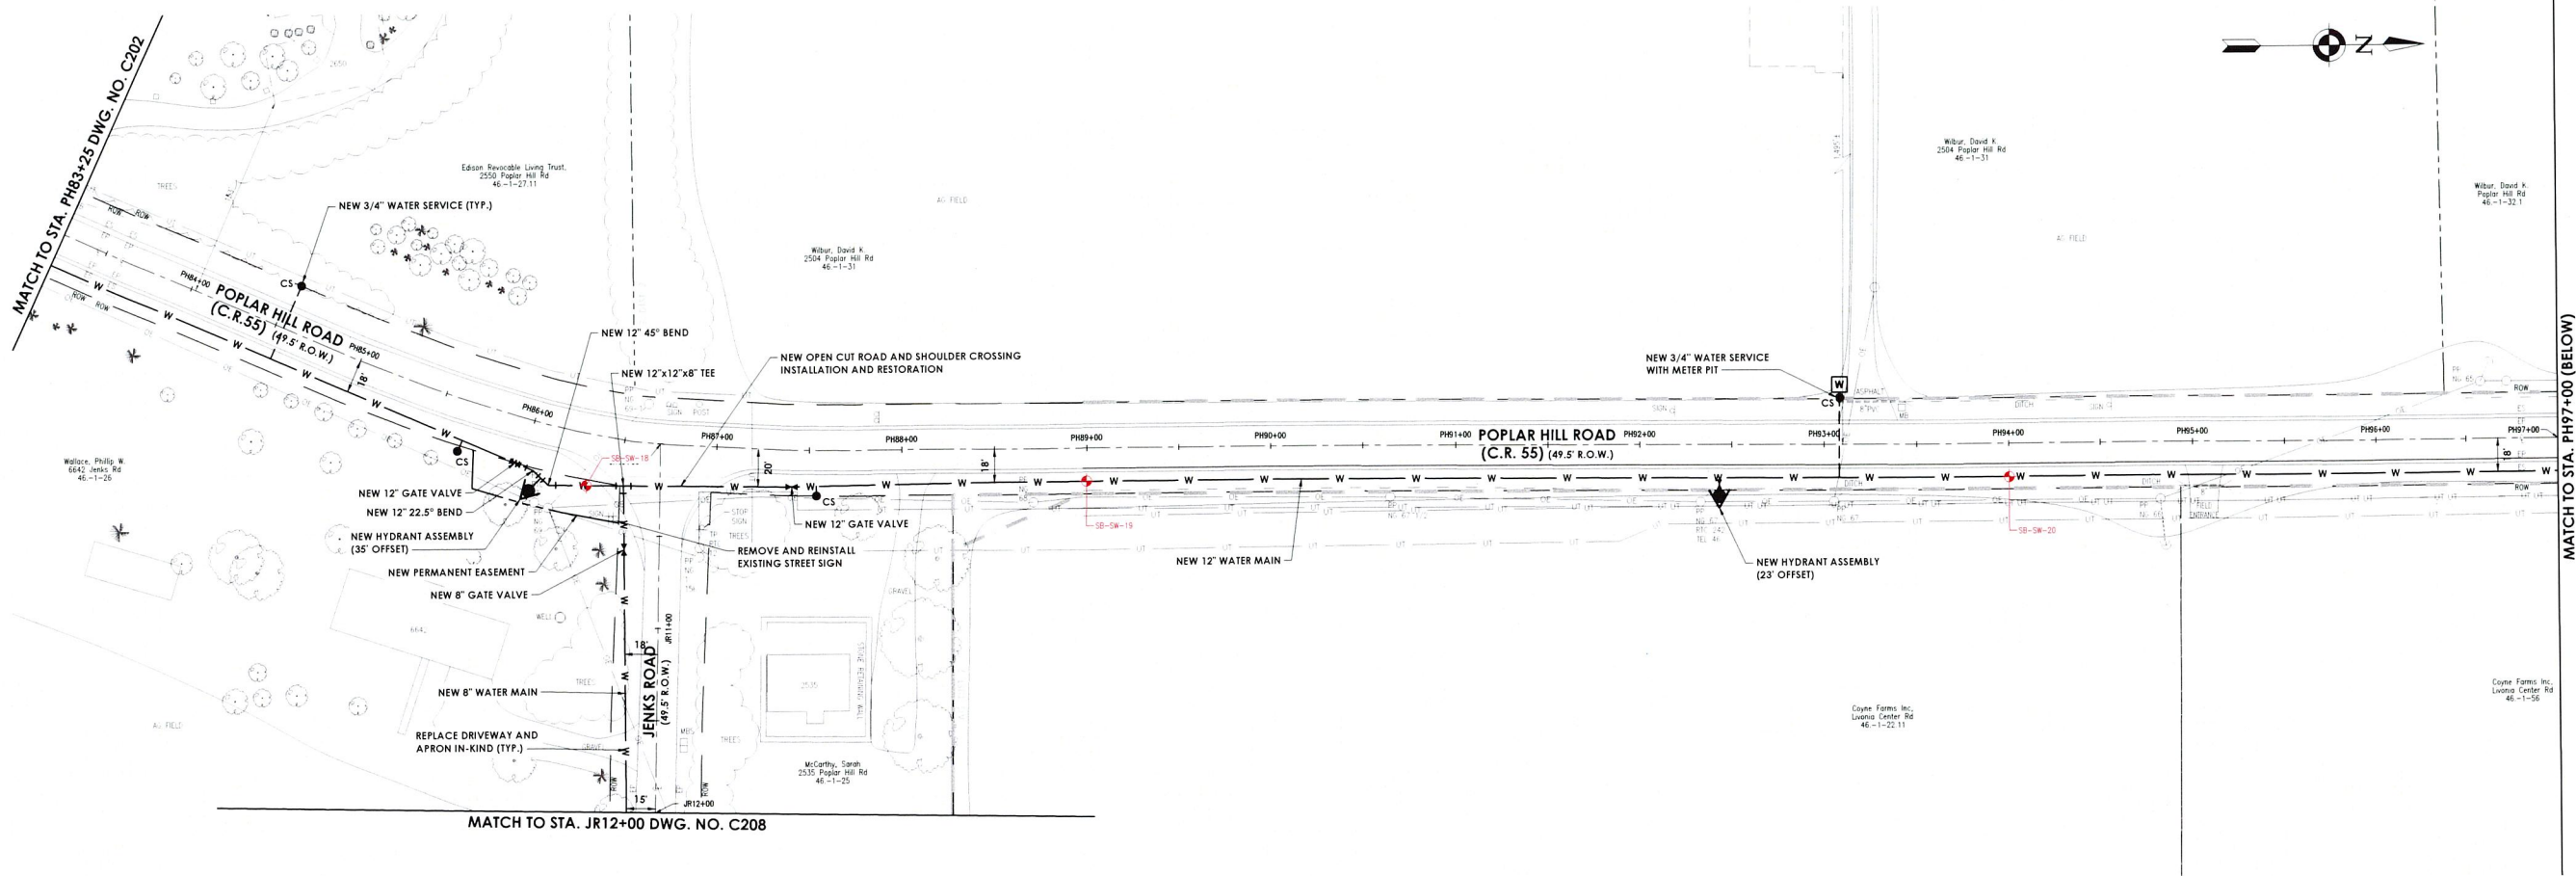

PROJECT INFORMATION
Project Number
R22.16973.00
Client Name
TOWN OF LIMA
Project Name
WATER DISTRICT NO. 5
Project Address
LIMA, NY

PROJECT ISSUE & REVISION SCHEDULE
No. Date Description



NEW YORK STATE EDUCATION STATEMENT
I, a holder of the New York State Education License, hereby certify that I am a duly licensed Professional Engineer in the State of New York, and I am not aware of any disciplinary action taken against me by the State Education Department. 

SHEET INFORMATION
Issued
11/26/25
Project Status
AGENCY REVIEW
Drawn By
WH
Drawing Title
WATER MAIN PLAN -
POPLAR HILL ROAD - 4 OF 7
Scale
1" = 50'
Civil Revision Number
Checked By
JED
Drawing Number



CPL | Architecture Engineering Planning
255 Woodcliff Drive, Suite 200
Fairport, NY 14450
CPLteam.com
NY ENGINEERING FIRM CERTIFICATE #0021419

PROJECT INFORMATION

Project Number:
R22.16973.00
Client Name:
TOWN OF LIMA
Project Name:
WATER DISTRICT NO. 5

Project Address:
LIMA, NY

PROJECT ISSUE & REVISION SCHEDULE

No. Date Description

PROFESSIONAL STAMPS





NEW YORK STATE EDUCATION STATUTE
IT IS A VIOLATION OF THE NEW YORK STATE EDUCATION STATUTE AND THE COMMISSIONER'S REGULATIONS FOR ANY PERSON UNLESS ACTING UNDER THE DIRECTION OF A LICENSED ARCHITECT, ENGINEER OR PROFESSIONAL SURVEYOR TO SEAL ANY DRAWING OR MAP IF THE SEALING OF THE SEAL OF AN ARCHITECT, ENGINEER OR SURVEYOR IS ATTACHED TO THE DRAWING. ANY PERSON WHO VIOLATES THIS SECTION OF THE EDUCATION STATUTE SHALL BE FINED OR IMPRISONED OR BOTH, AND THE SEALING OF THE SEAL OF AN ARCHITECT, ENGINEER OR SURVEYOR SHALL BE FINED OR IMPRISONED OR BOTH, AND THE SEALING OF THE SEAL OF AN ARCHITECT, ENGINEER OR SURVEYOR SHALL BE FINED OR IMPRISONED OR BOTH.

SHEET INFORMATION

Issued: 11/26/25
Project Status: AGENCY REVIEW
Drawn By: WH
Checked By: JED
Drawing Title:
**WATER MAIN PLAN -
POPLAR HILL ROAD - 5 OF 7**

Drawing Number:

C
204

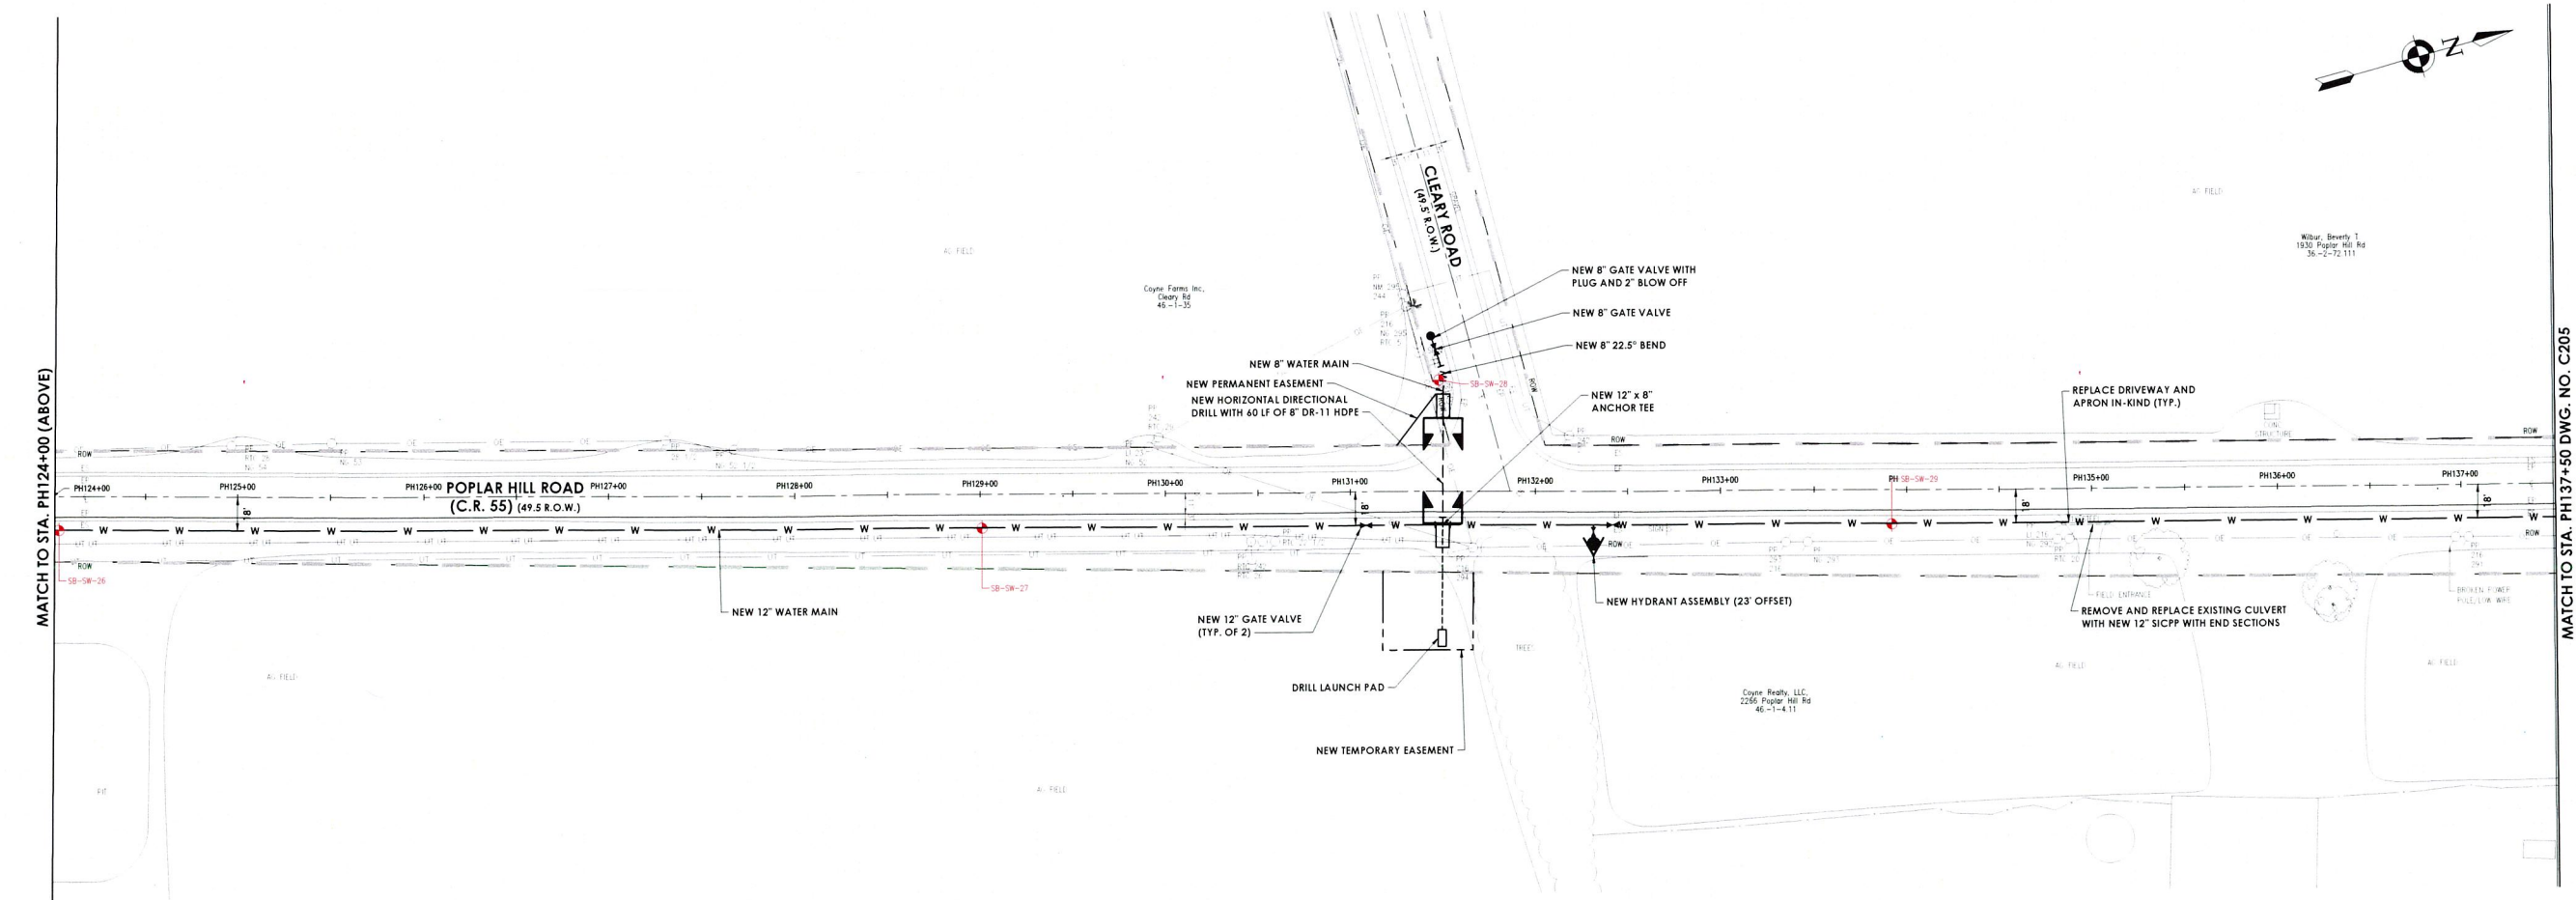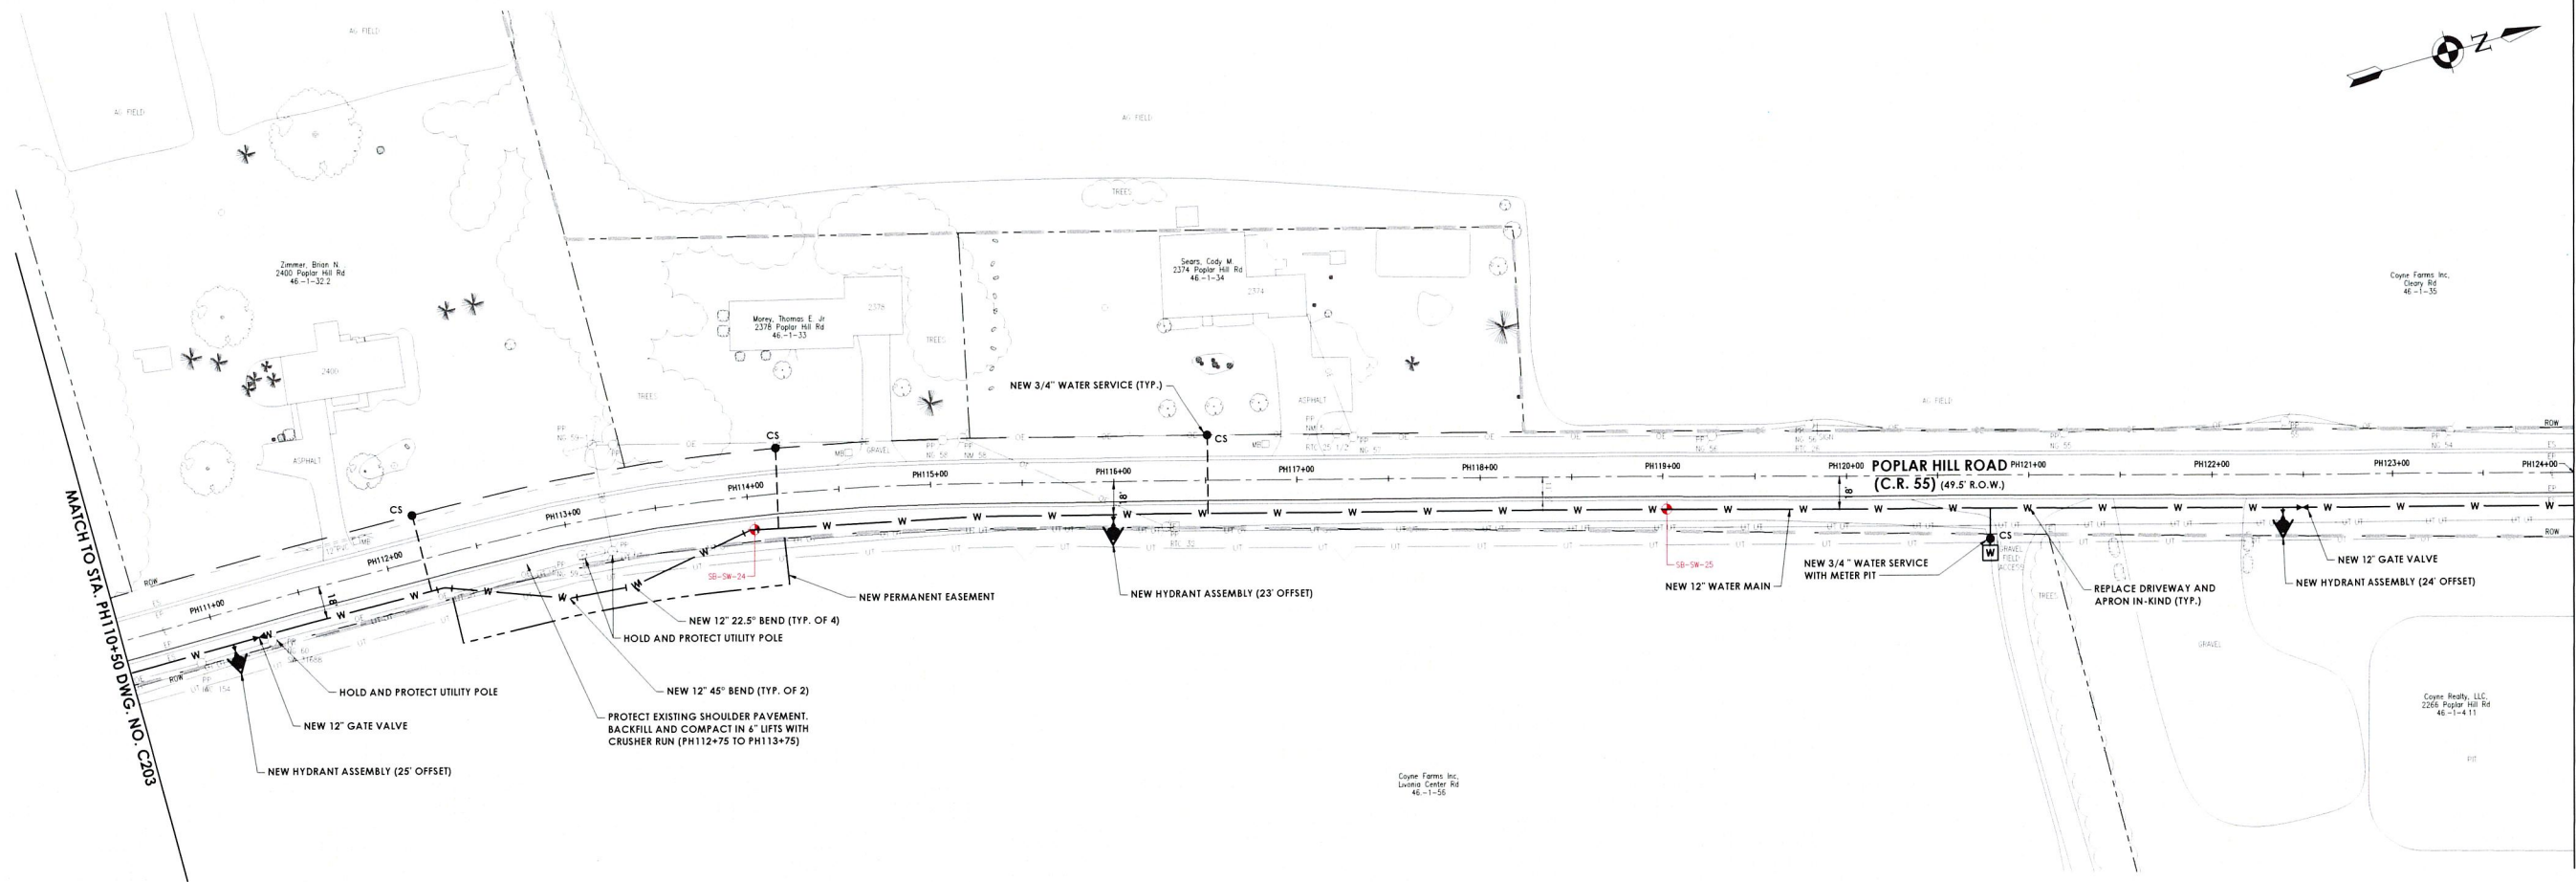

Plotted By: Maureen Nolewalski

Date last plotted: 12/10/2025 1:53 PM

Date last accessed: 12/10/2025 9:46 PM

Sheet size: 22x34
Drawing Name: C:\Users\mnoledwalski\OneDrive\Documents\CPL\R22.16973.00\IMA_5\Project Files\01 Design\03 Civil\CAD\SW Design.dwg




CPL | Architecture Engineering Planning
255 Woodcliff Drive, Suite 200
Fairport, NY 14450
CPLteam.com
NY ENGINEERING FIRM CERTIFICATE #0021/419

PROJECT INFORMATION
Project Number
R22.16973.00
Client Name
TOWN OF LIMA
Project Name
WATER DISTRICT NO. 5
Project Address
LIMA, NY

PROJECT ISSUE & REVISION SCHEDULE
No. Date Description

PROFESSIONAL STAMPS

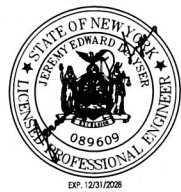


NEW YORK STATE EDUCATION STATEMENT
I, A VIOLATION OF THE NEW YORK STATE EDUCATION LAW AND THE COMMISSIONER'S
REGULATIONS FOR ANY PERSON, UNDER ACTING UNDER THE DIRECTION OF A LICENSED
ARCHITECT, ENGINEER OR LAND SURVEYOR, TO USE ANY NAME, ANY TITLE, OR ANY
PARTIAL NAME, AFTER THE FINAL SEAL AND SIGNATURE, WITHOUT BEING FOLLOWED BY
THEIR SIGNATURE AND THE DATE OF SUCH ALLEGATION, AND A SPECIFIC DESCRIPTION OF THE
ALLEGATION.

SHEET INFORMATION
Issued
11/26/25
Project Status
AGENCY REVIEW
Drawn By
WH
Drawing Title
**WATER MAIN PLAN -
POPLAR HILL RD - 7 OF 7
WEST MAIN RD - 1 OF 1**
Scale
1" = 50'
Civil Revision Number
Checked By
JED
Drawing Number

C
206



MATCH TO STA. PH165+00 DWG. NO. C205

MATCH TO STA. PH177+50 (BELOW)

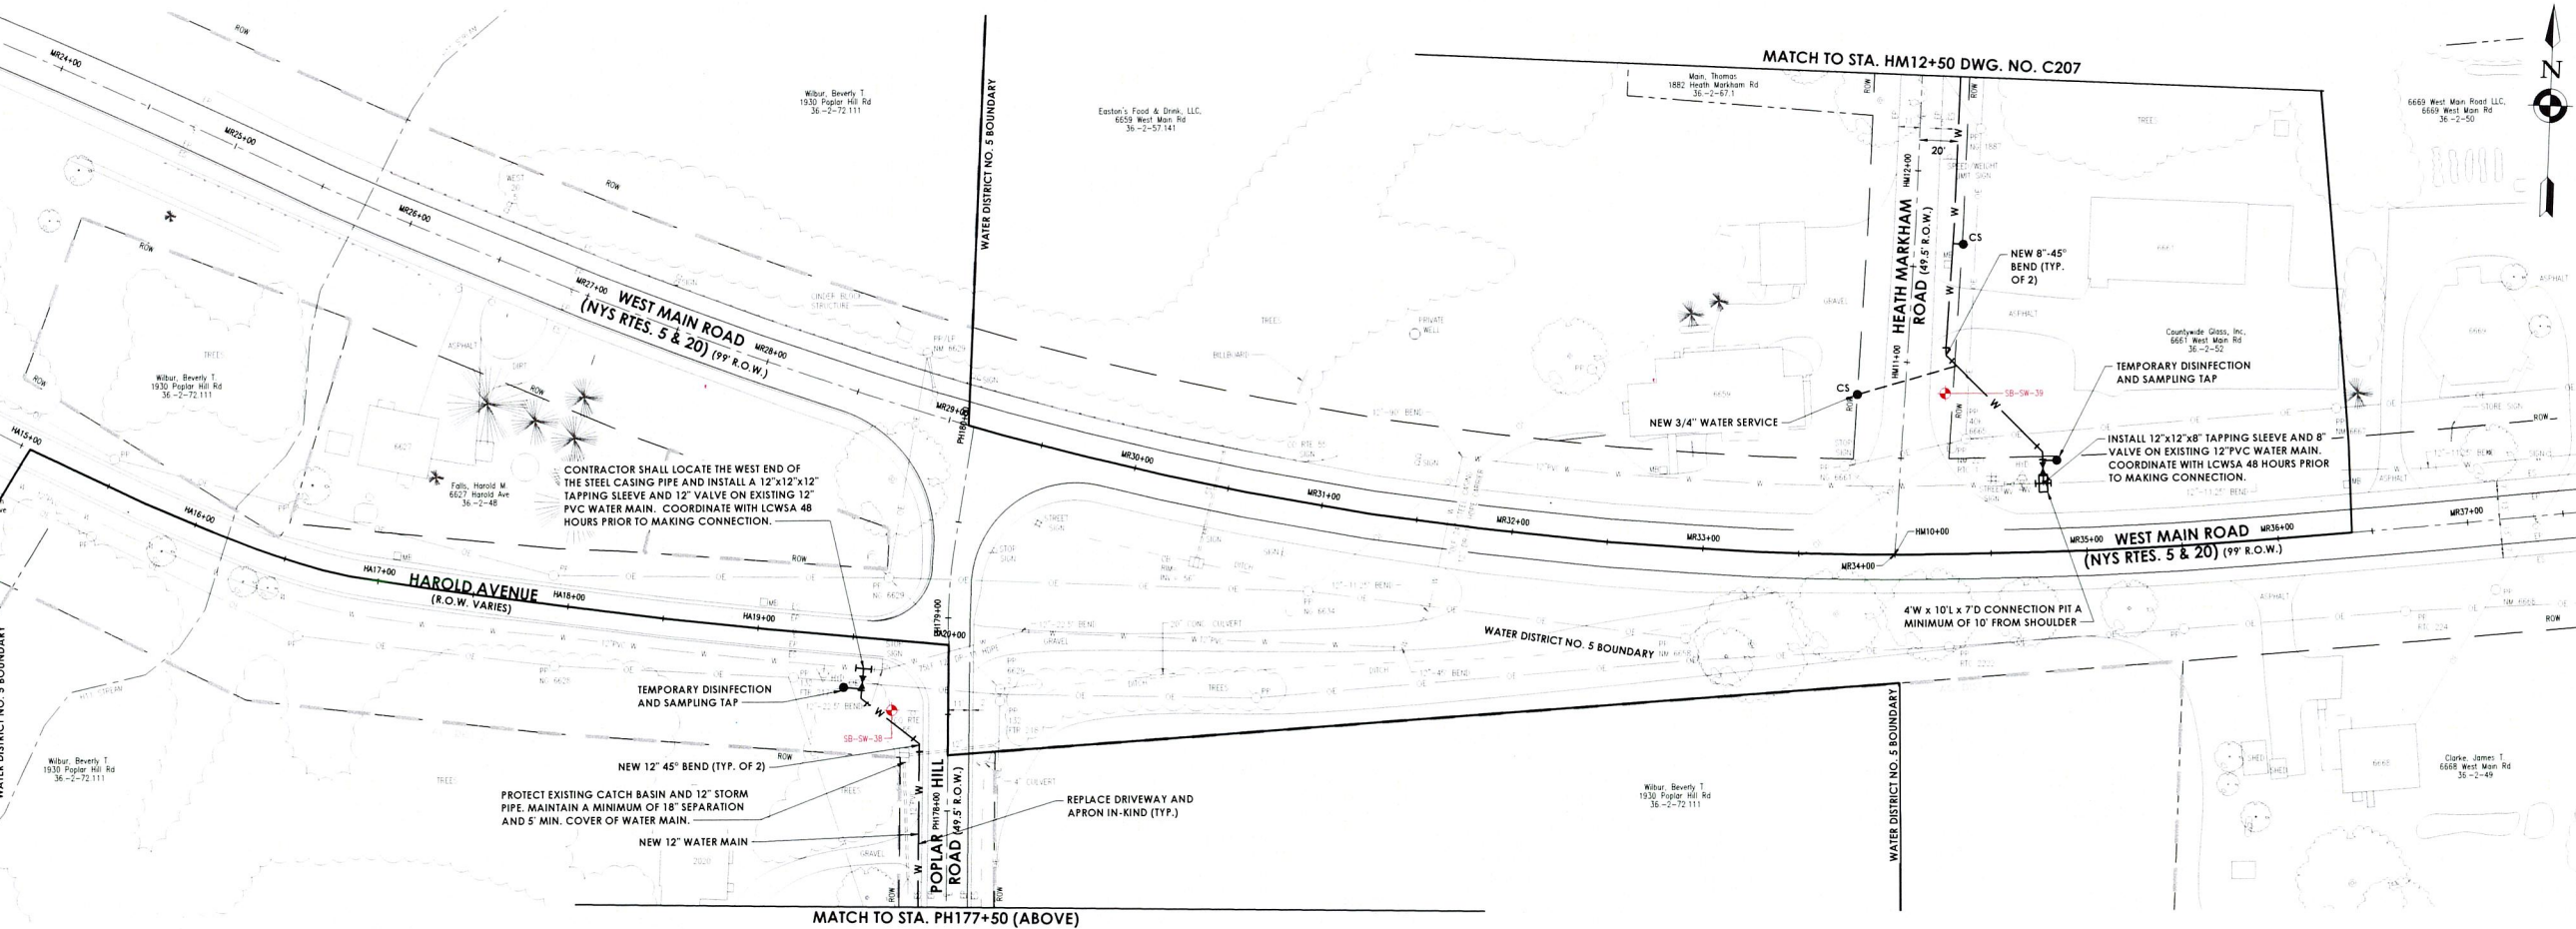

Sheet size: 22x34
Drawing Name: C:\Users\mradewski\OneDrive\Documents\CPL\222.16973.00\IMA_1\WD_5\Project Files\01 Design\03 Civil\CAD\SW\SW Design.dwg
Plotted By: Maureen Nolewinski
Date last plotted: 12/10/2025 9:53 PM
Date last accessed: 12/10/2025 9:46 PM

Sheet Size: 22x34
Drawing Name: C:\Users\mmlawski\OneDrive\DC\ACCDocs\CPL\R22.16973.00\UAA.1-WD.5\Project Files\01 Design\03 Civil\CAD\SW\SW Design.dwg
Date last accessed: 12/10/2025 9:45 PM
Date last plotted: 12/10/2025 9:43 PM
Plotted By: Moureen Nolewolski

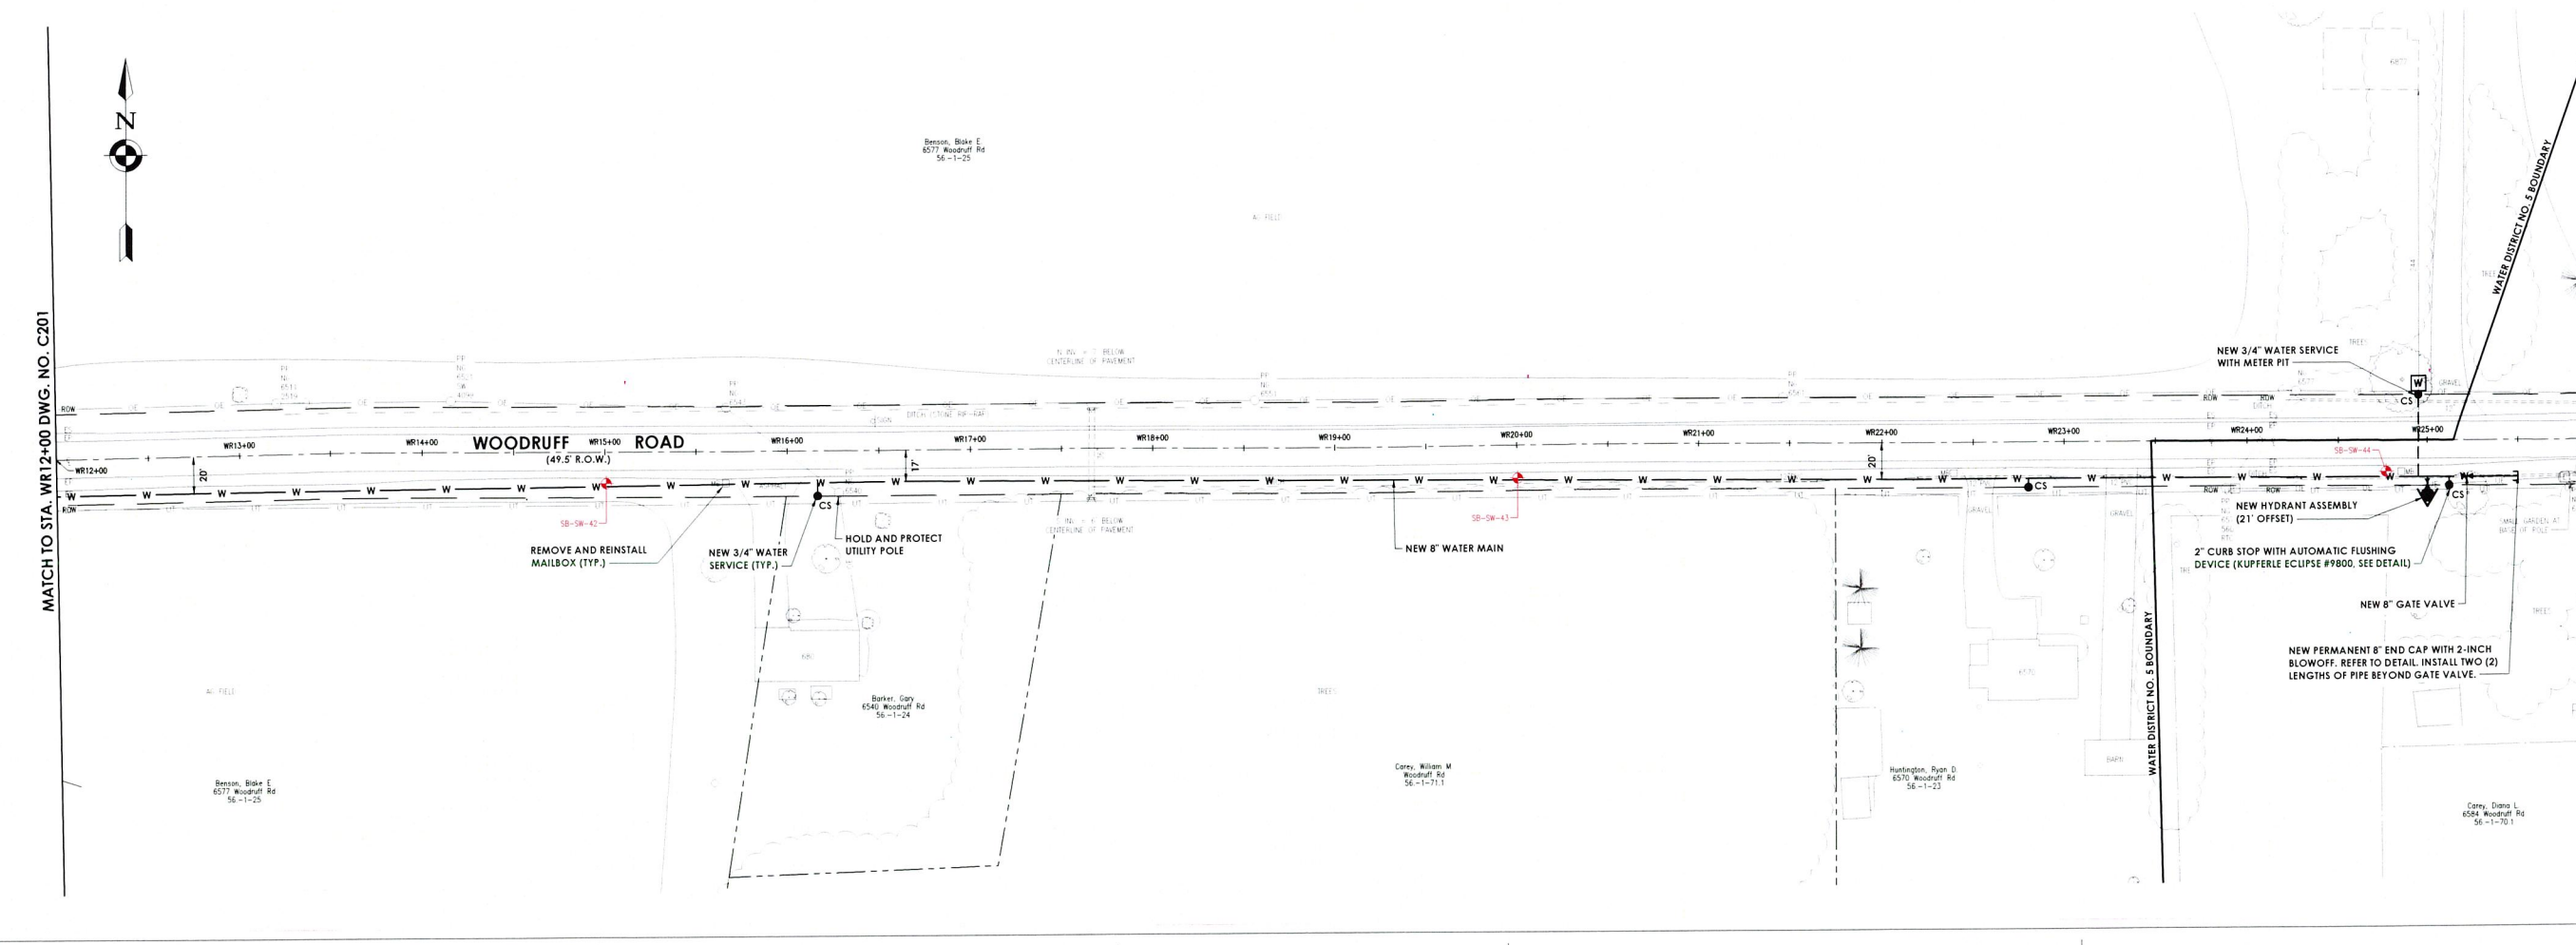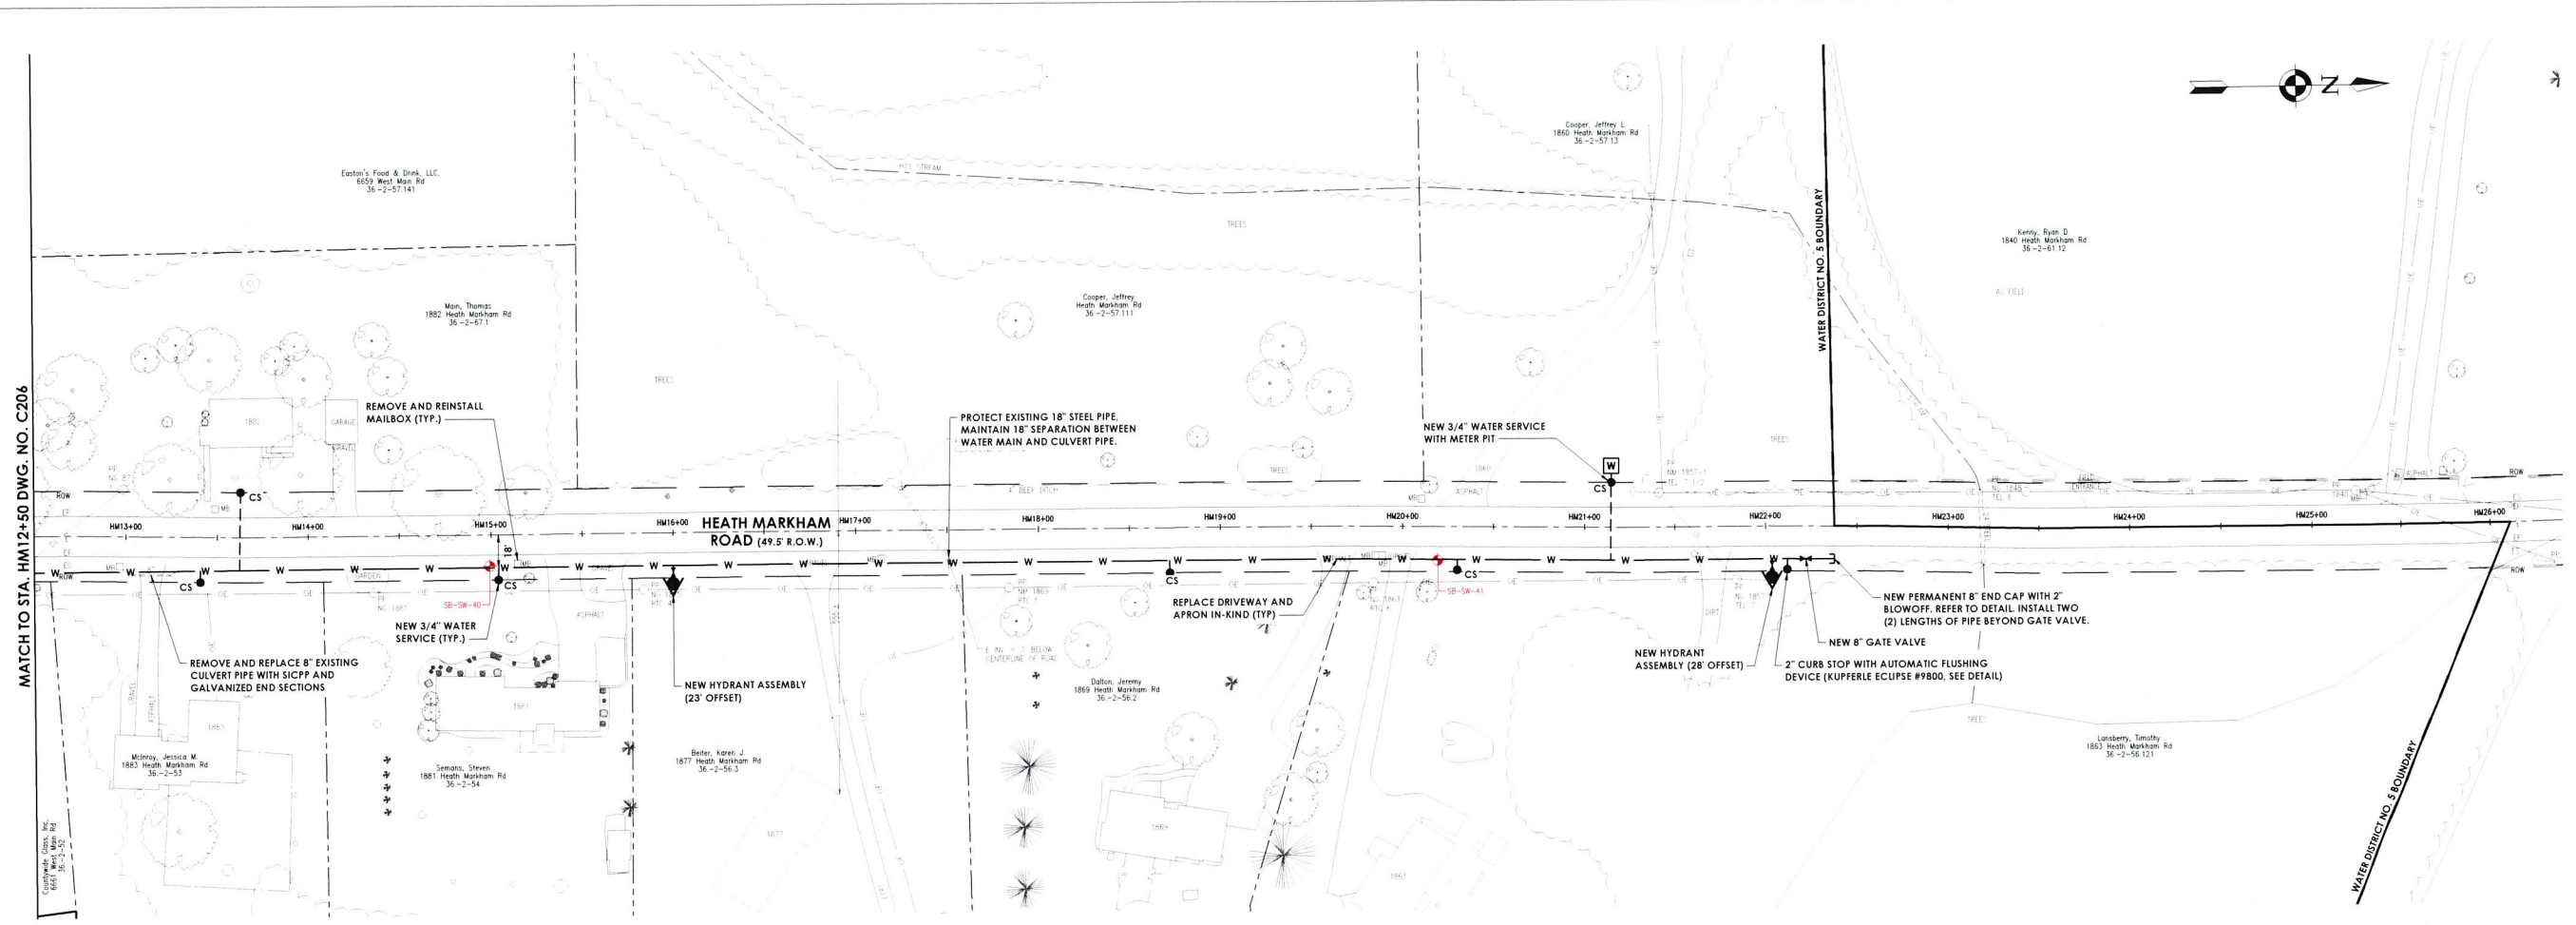



CPL | Architecture Engineering Planning
255 Woodcliff Drive, Suite 200
Fairport, NY 14450
CPLteam.com
NY ENGINEERING FIRM CERTIFICATE #0021419

PROJECT INFORMATION	
Project Number	R22.16973.00
Client Name	TOWN OF LIMA
Project Name	WATER DISTRICT NO. 5
Project Address	LIMA, NY
PROJECT ISSUE & REVISION SCHEDULE	
No.	Date Description

PROFESSIONAL STAMPS



NEW YORK STATE EDUCATION STATUTES
IT IS A VIOLATION OF THE NEW YORK STATE EDUCATION LAW AND THE COMMISSIONERS' REGULATIONS FOR ANY PERSON, INCLUDING THE DIRECTOR OF A LICENSED ARCHITECT, ENGINEER OR LAND SURVEYOR, TO ACT AS AN ARCHITECT, ENGINEER OR LAND SURVEYOR WITHOUT THE SEAL OF AN ARCHITECT, ENGINEER OR LAND SURVEYOR. THE SEALING PARTY SHALL APPEAR TO THE SEALING BOARD AND THE BOARD SHALL BE FOLLOWED BY THE BOARD'S USE AND THE DATE OF SUCH ALTERATION, AND A SPECIFIC DESCRIPTION OF THE ALTERATION.

SHEET INFORMATION


Issued	11/26/25	Scale	1" = 50'
Project Status	AGENCY REVIEW	Civil Revision Number	
Drawn By	WH	Checked By	JED
Drawing Title	WATER MAIN PLAN - HEATH MARKHAM ROAD-1 OF 1 WOODRUFF ROAD-1 OF 1		
Drawing Number	C 207		



SHEET INFORMATION	
Issued	Scale
1/26/25	1" = 50'
Project Status	Civil Revision Number
AGENCY REVIEW	
Drawn By	Checked By
WH	JED
Drawing Title	
WATER MAIN PLAN -	
JENKS ROAD - 1 OF 2	

Drawing Number

C
208

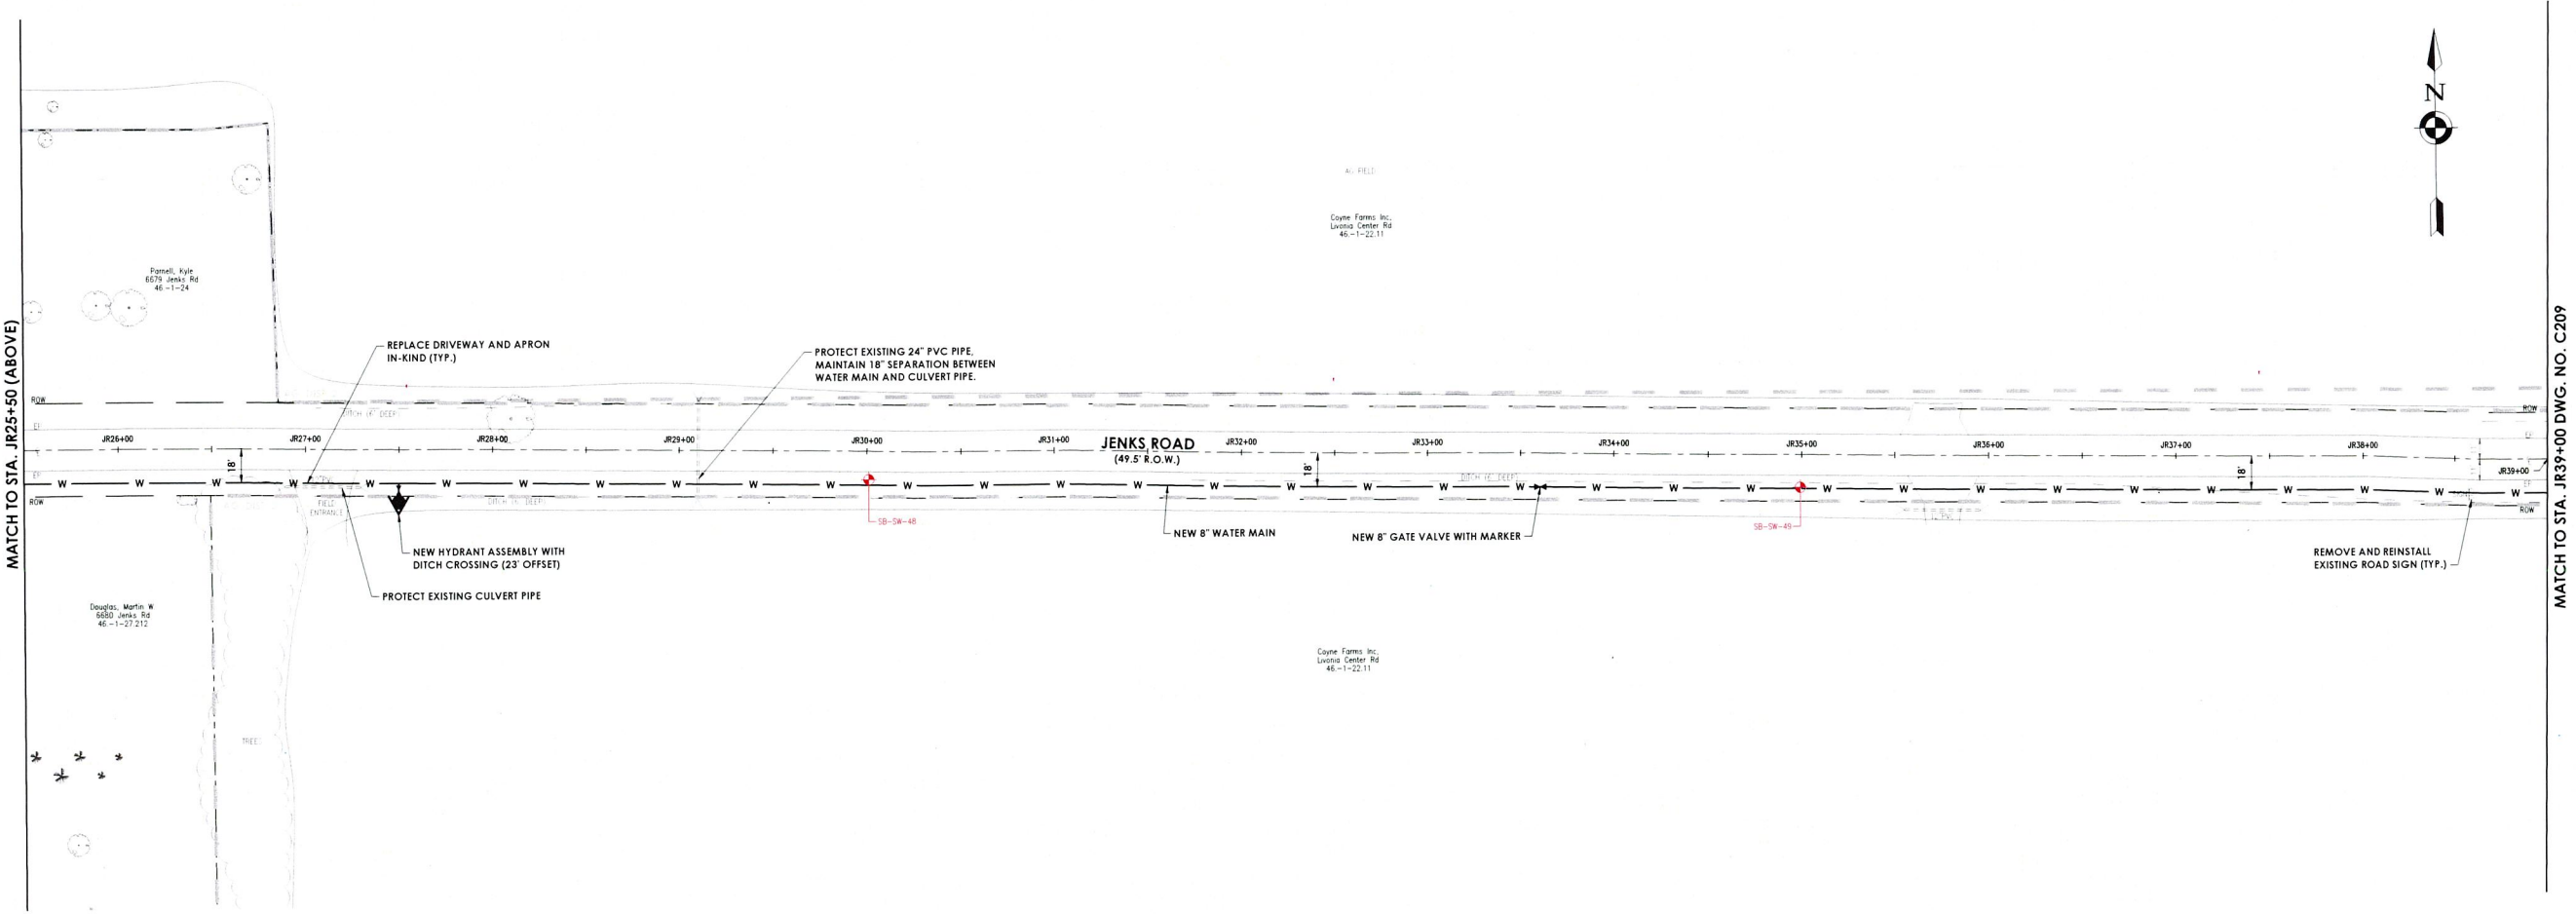



Product Number
2.16973.00

DOWN OF LIMA

WATER DISTRICT NO. 5

MA, NY

PROJECT ISSUE & REVISION SCHEDULE

Date	Description
------	-------------

PROFESSIONAL STAMPS



IS A VIOLATION OF THE NEW YORK STATE EDUCATION LAW AND THE COMMISSION'S REGULATIONS FOR ANY PERSON, UNLESS ACTING UNDER THE DIRECTION OF A LICENSED ARCHITECT, ENGINEER OR LAND SURVEYOR, TO ALTER AN ITEM IN ANY WAY, IF BY SO DOING THE SEAL OF AN ARCHITECT, ENGINEER OR SURVEYOR IS ALTERED. THE PENALTY SHALL APPLY TO THE ITEM THEIR SEAL AND THE NOTATION "ALTERED BY" FOLLOWED BY SIGNATURE AND THE DATE OF SUCH ALTERATION, AND A SPECIFIC DISCLOSURE.

SHEET INFORMATION

ISSUED: 11/26/25

Scale: 1" = 50'



Project Status: **AGENCY REVIEW**

Drawn By
WH

Checked By
JED

WATER MAIN PLAN -
JENKS ROAD - 2 OF 2

Drawing Number

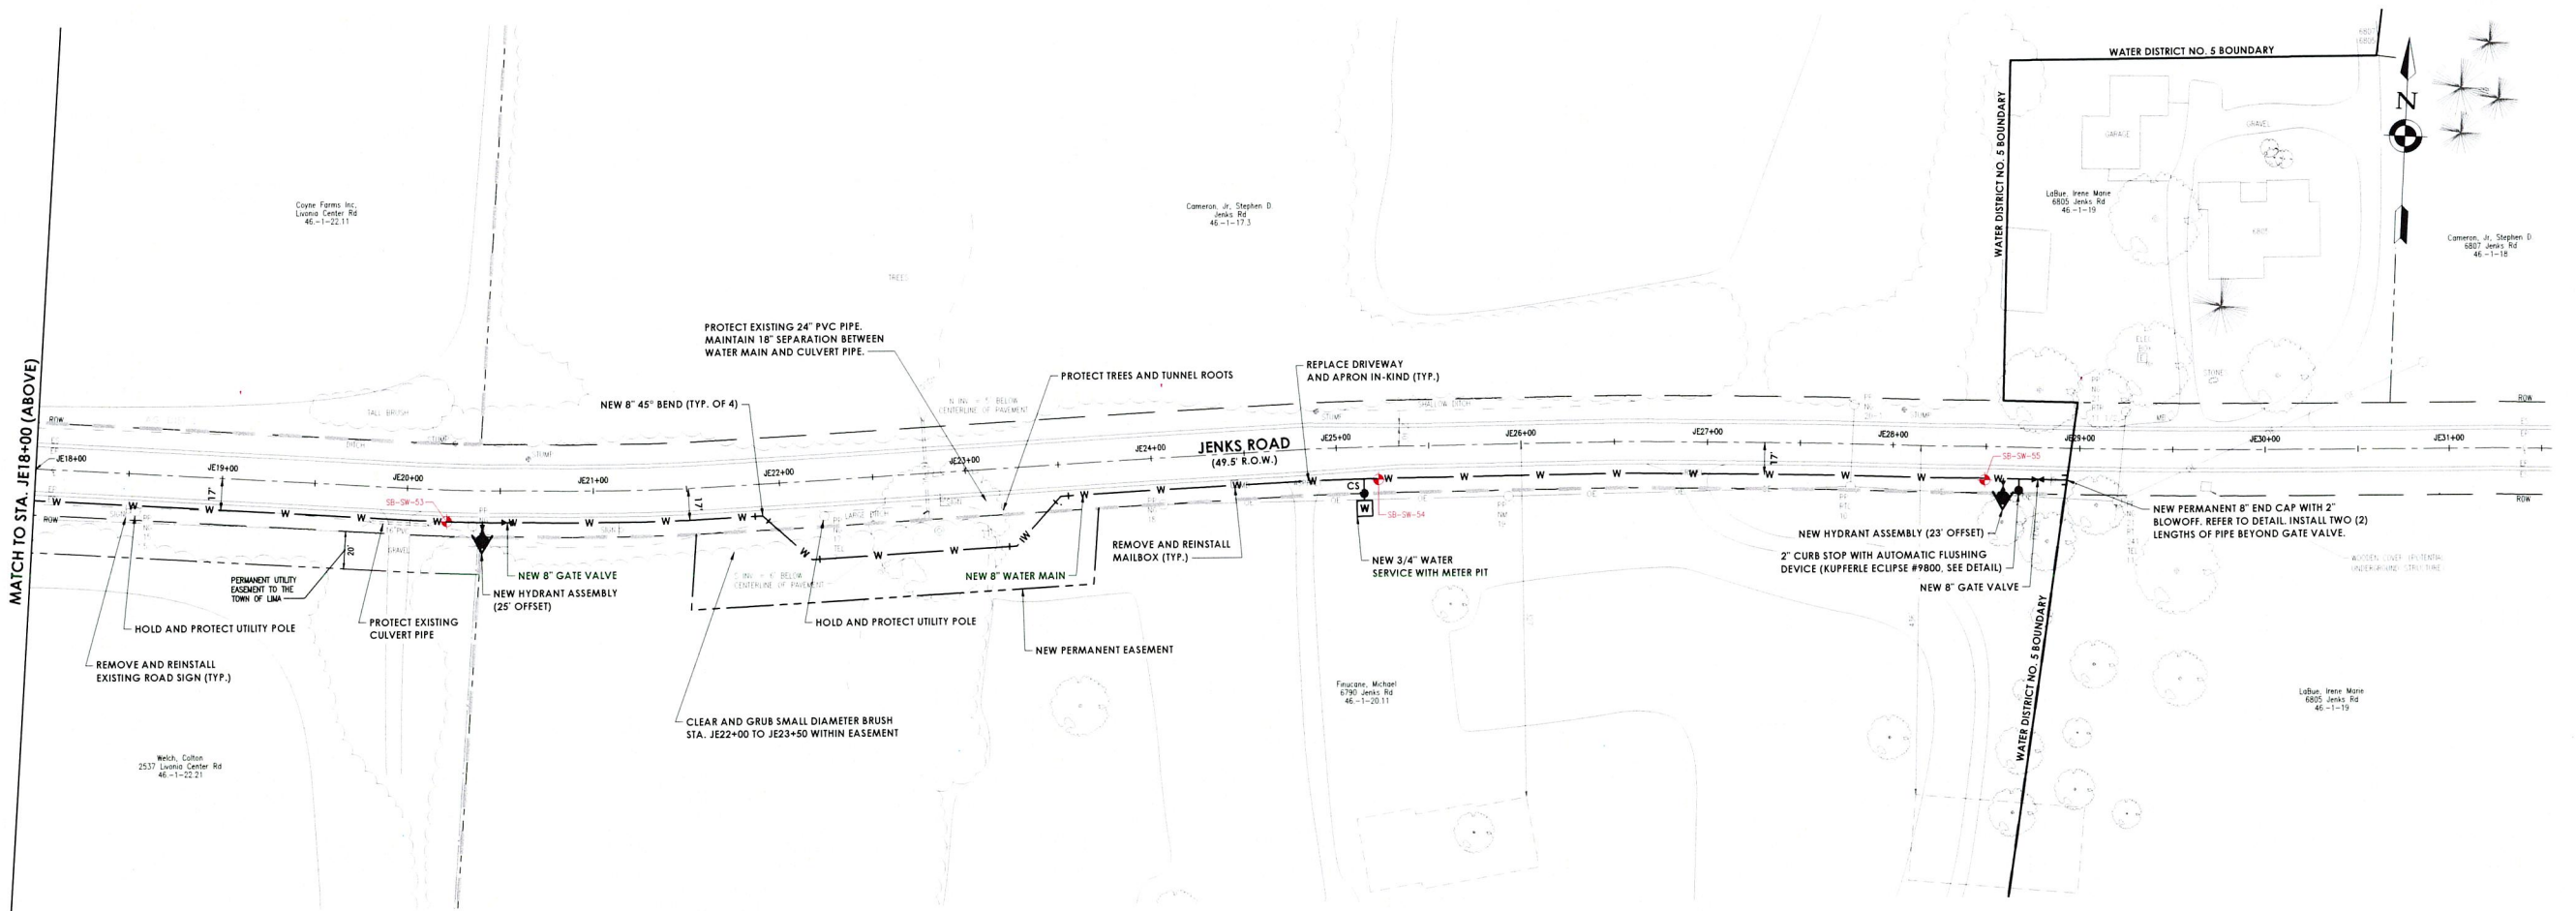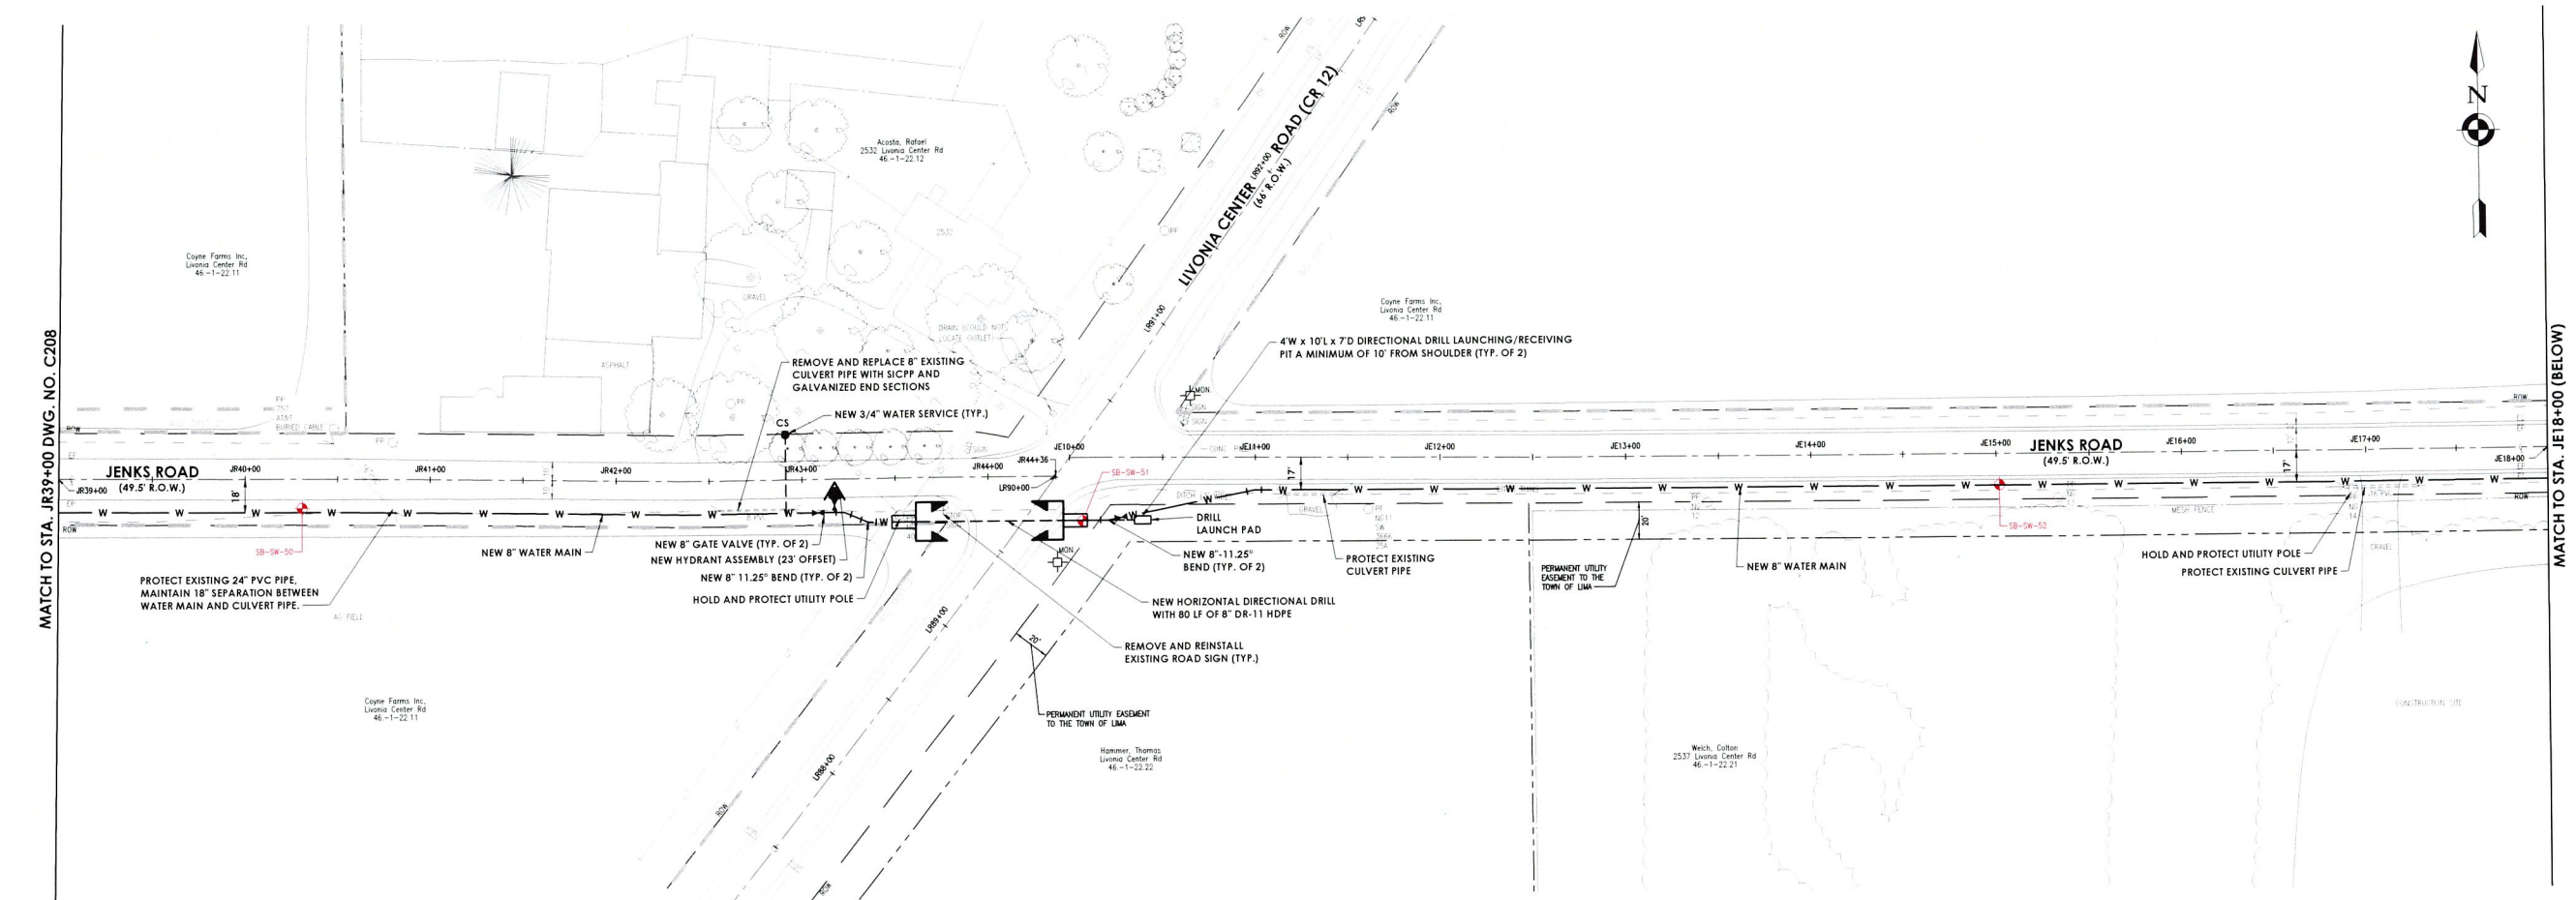C
209

Plotted By: Maureen Nalewski

Date last plotted: 12/10/2025 9:53 PM

Date last accessed: 12/10/2025 9:45 PM



Sheet size: 22x34
Drawing Name: C:\Users\mnoleswall\Documents\ACC\Docs\CPI\872 16793.00-IMA T-WD 5\Project Files\01 Delian\03 Civil\CAD\SW\SW Design.dwg

Plotted By: Maureen Nolewalski

Date last plotted: 12/10/2025 9:53 PM


Date last accessed: 12/10/2025 9:45 PM

Sheet Size: 22x34
Drawing Name: C:\Users\mmalewalski\OneDrive\Documents\CPL\222.6793.00\IMA_1\WD_5\Project Files\01 Design\03 Civil\CAD\SW\SW Design.dwg

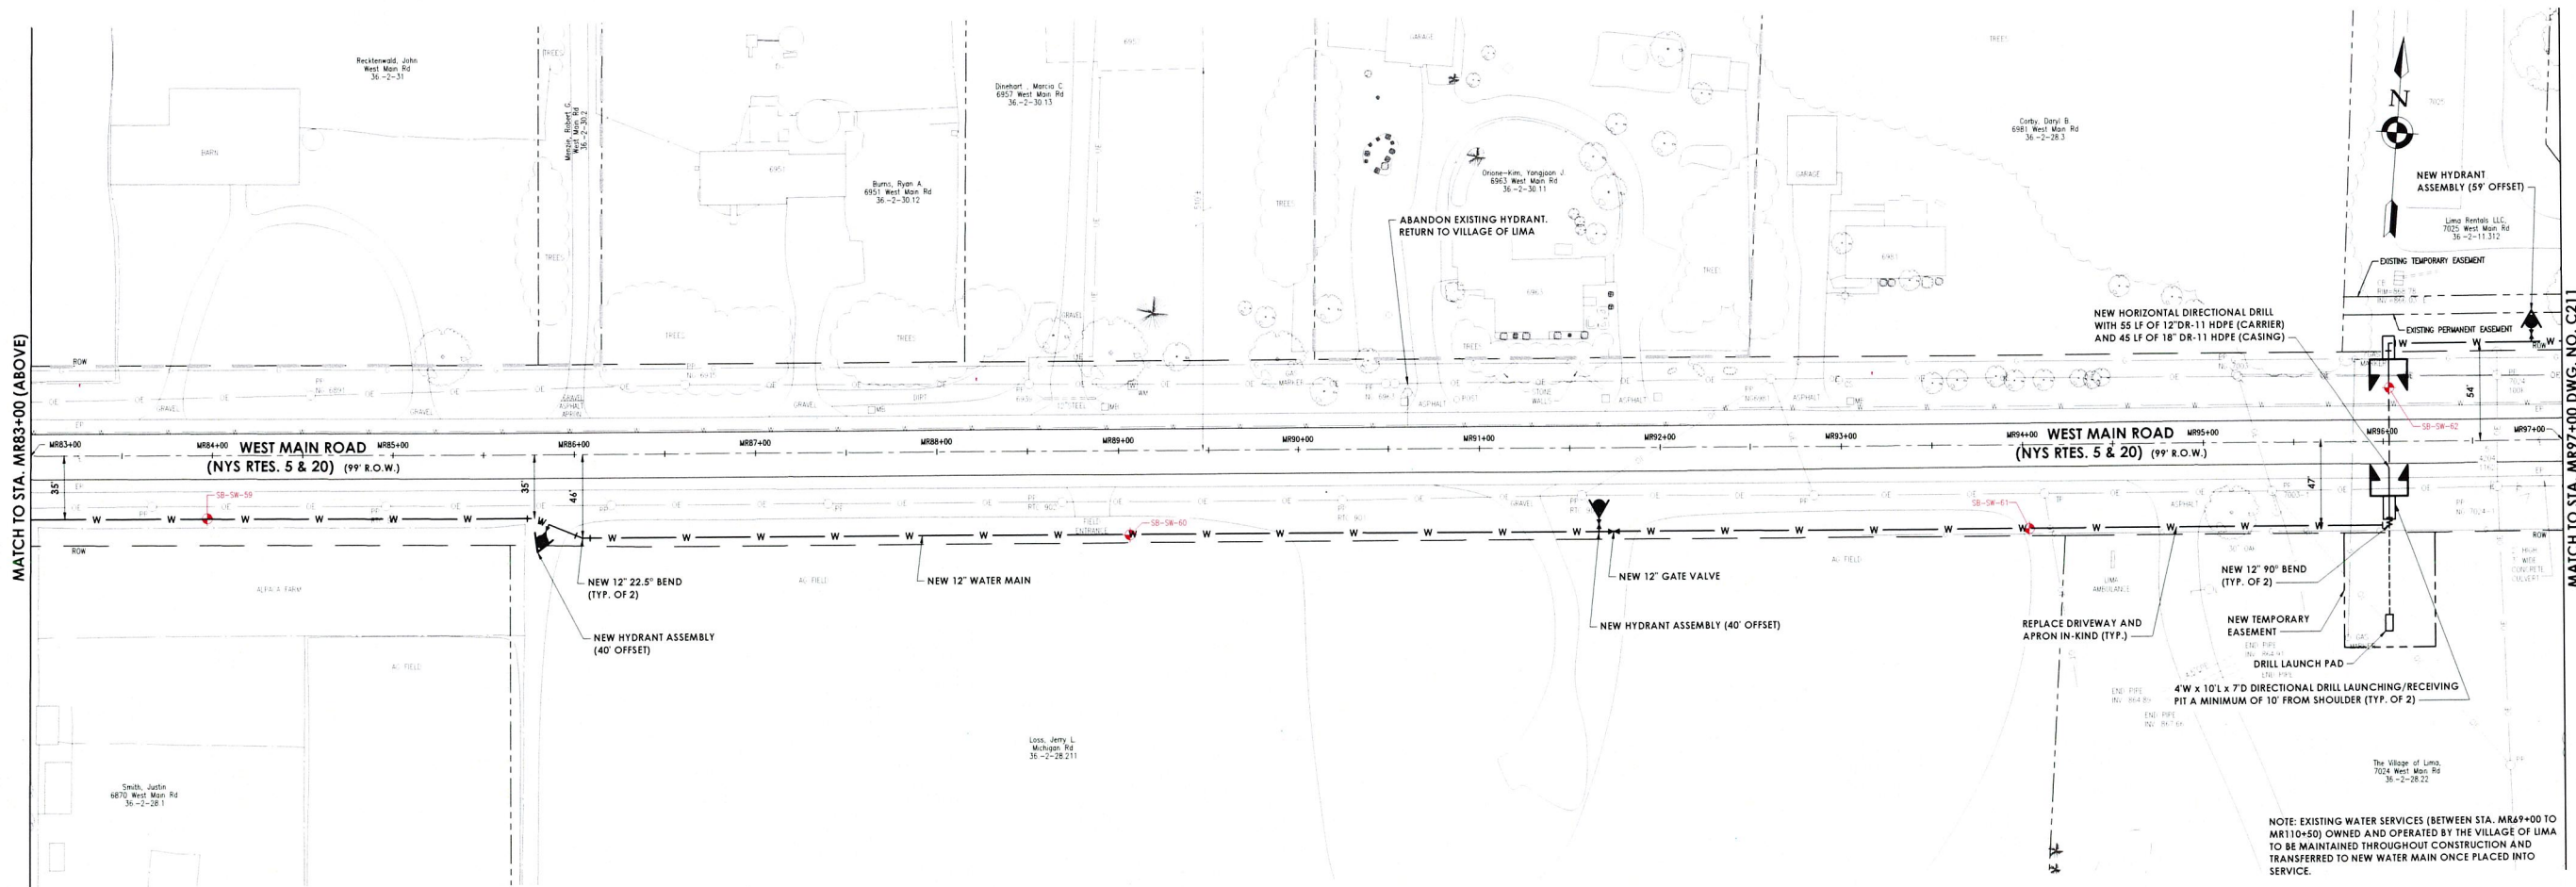
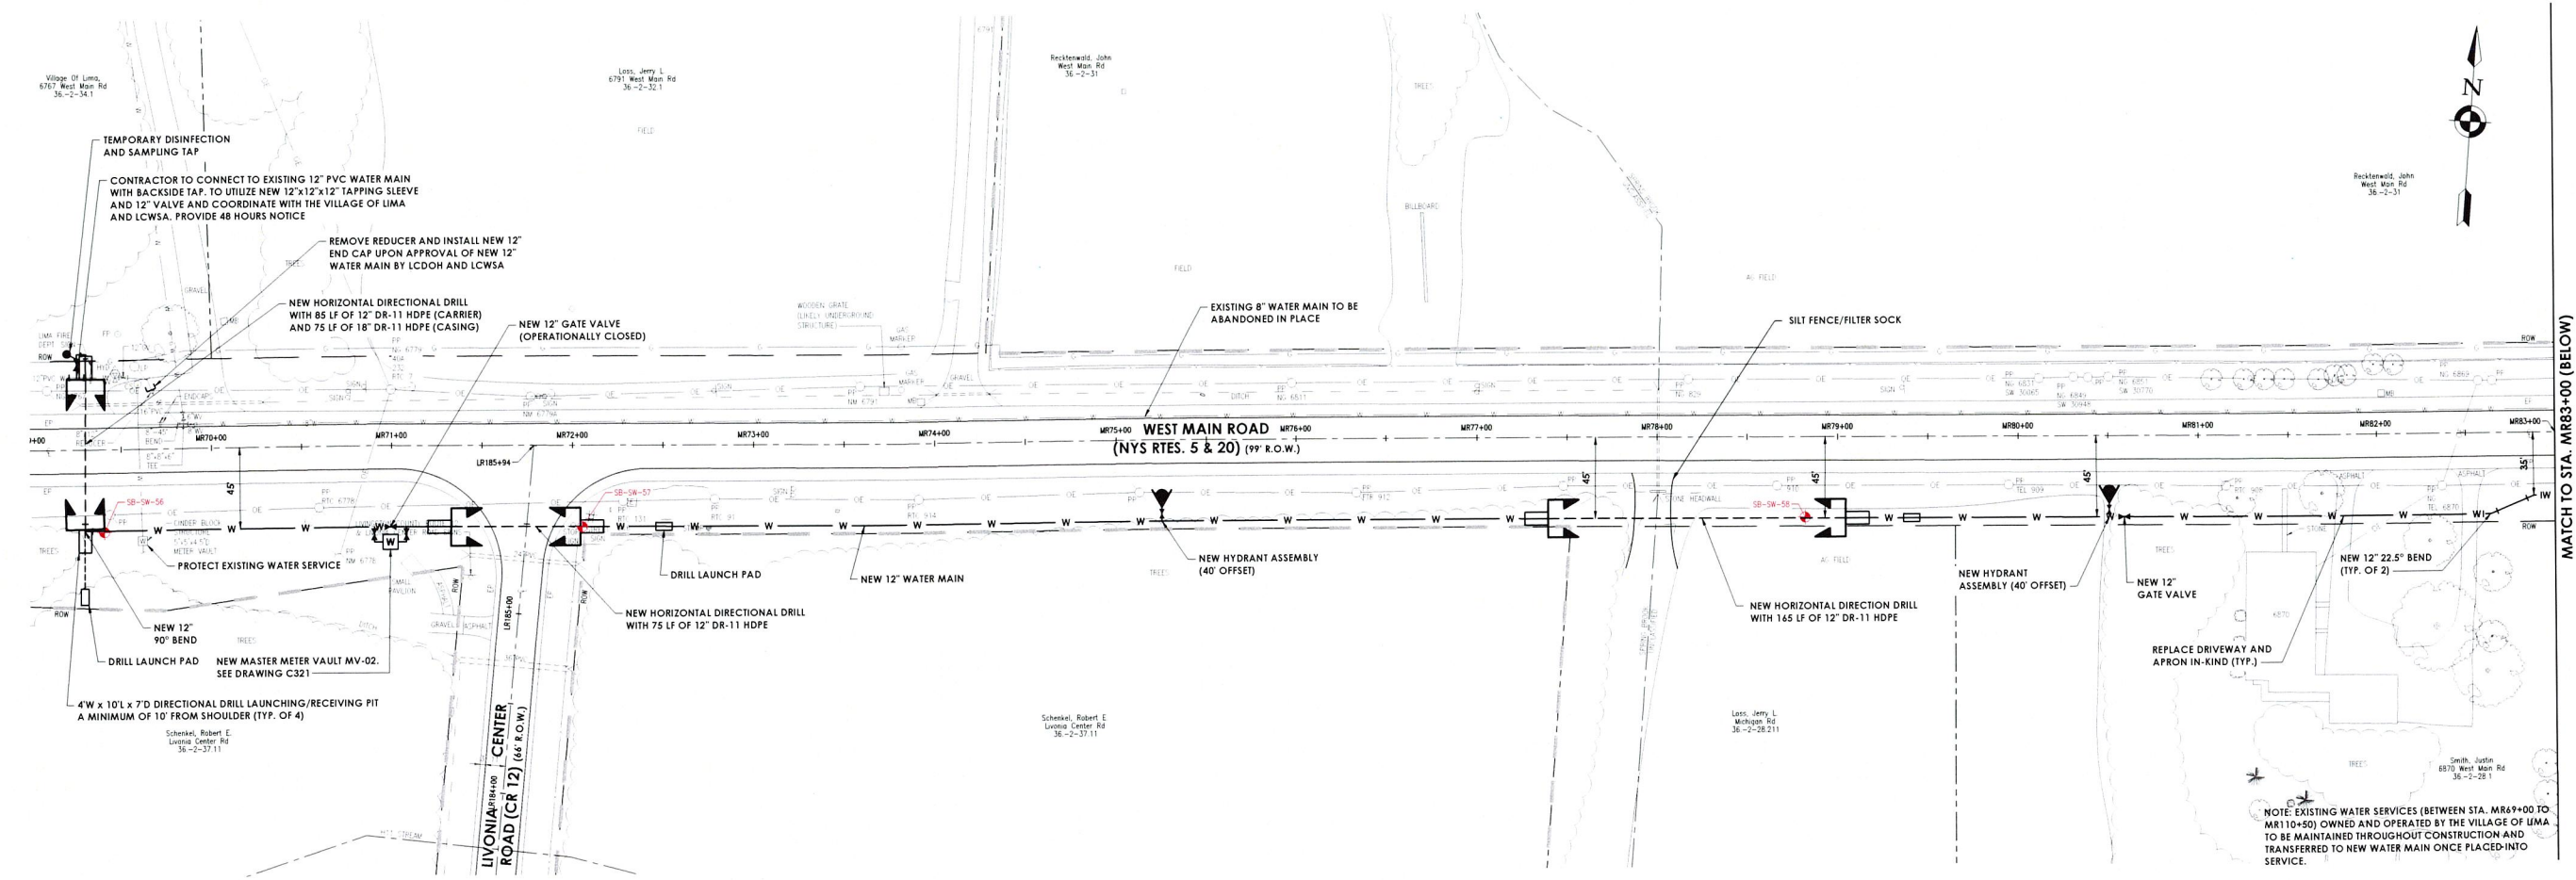


CPL | Architecture Engineering Planning
255 Woodcliff Drive, Suite 200
Fairport, NY 14450
CPLteam.com
NY ENGINEERING FIRM CERTIFICATE #0027419

PROJECT INFORMATION		
Project Number	R22.16973.00	
Client Name	TOWN OF LIMA	
Project Name	WATER DISTRICT NO. 5	
Project Address	LIMA, NY	
PROJECT ISSUE & REVISION SCHEDULE		
No.	Date	Description

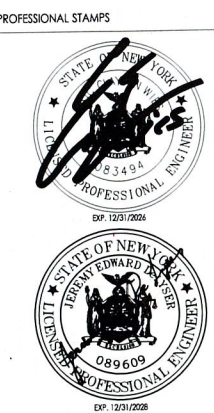

SHEET INFORMATION	
Issued	11/26/25
Project Status	Agency Review
Drawn by	KMS
Checked by	JED
Drawing Title	WATER MAIN PLAN - WEST MAIN STREET - 1 OF 2
Drawing Number	C 210

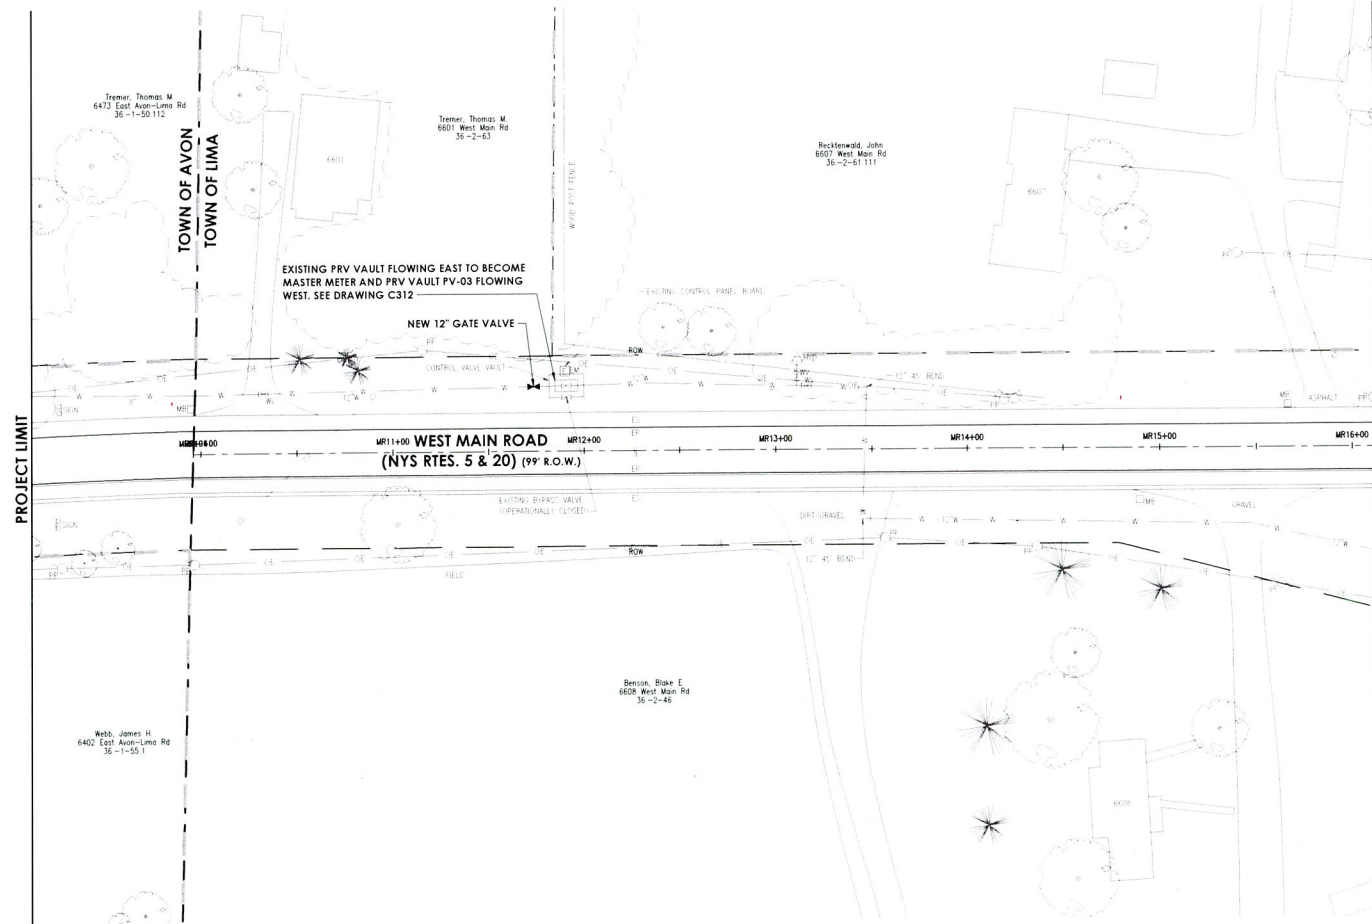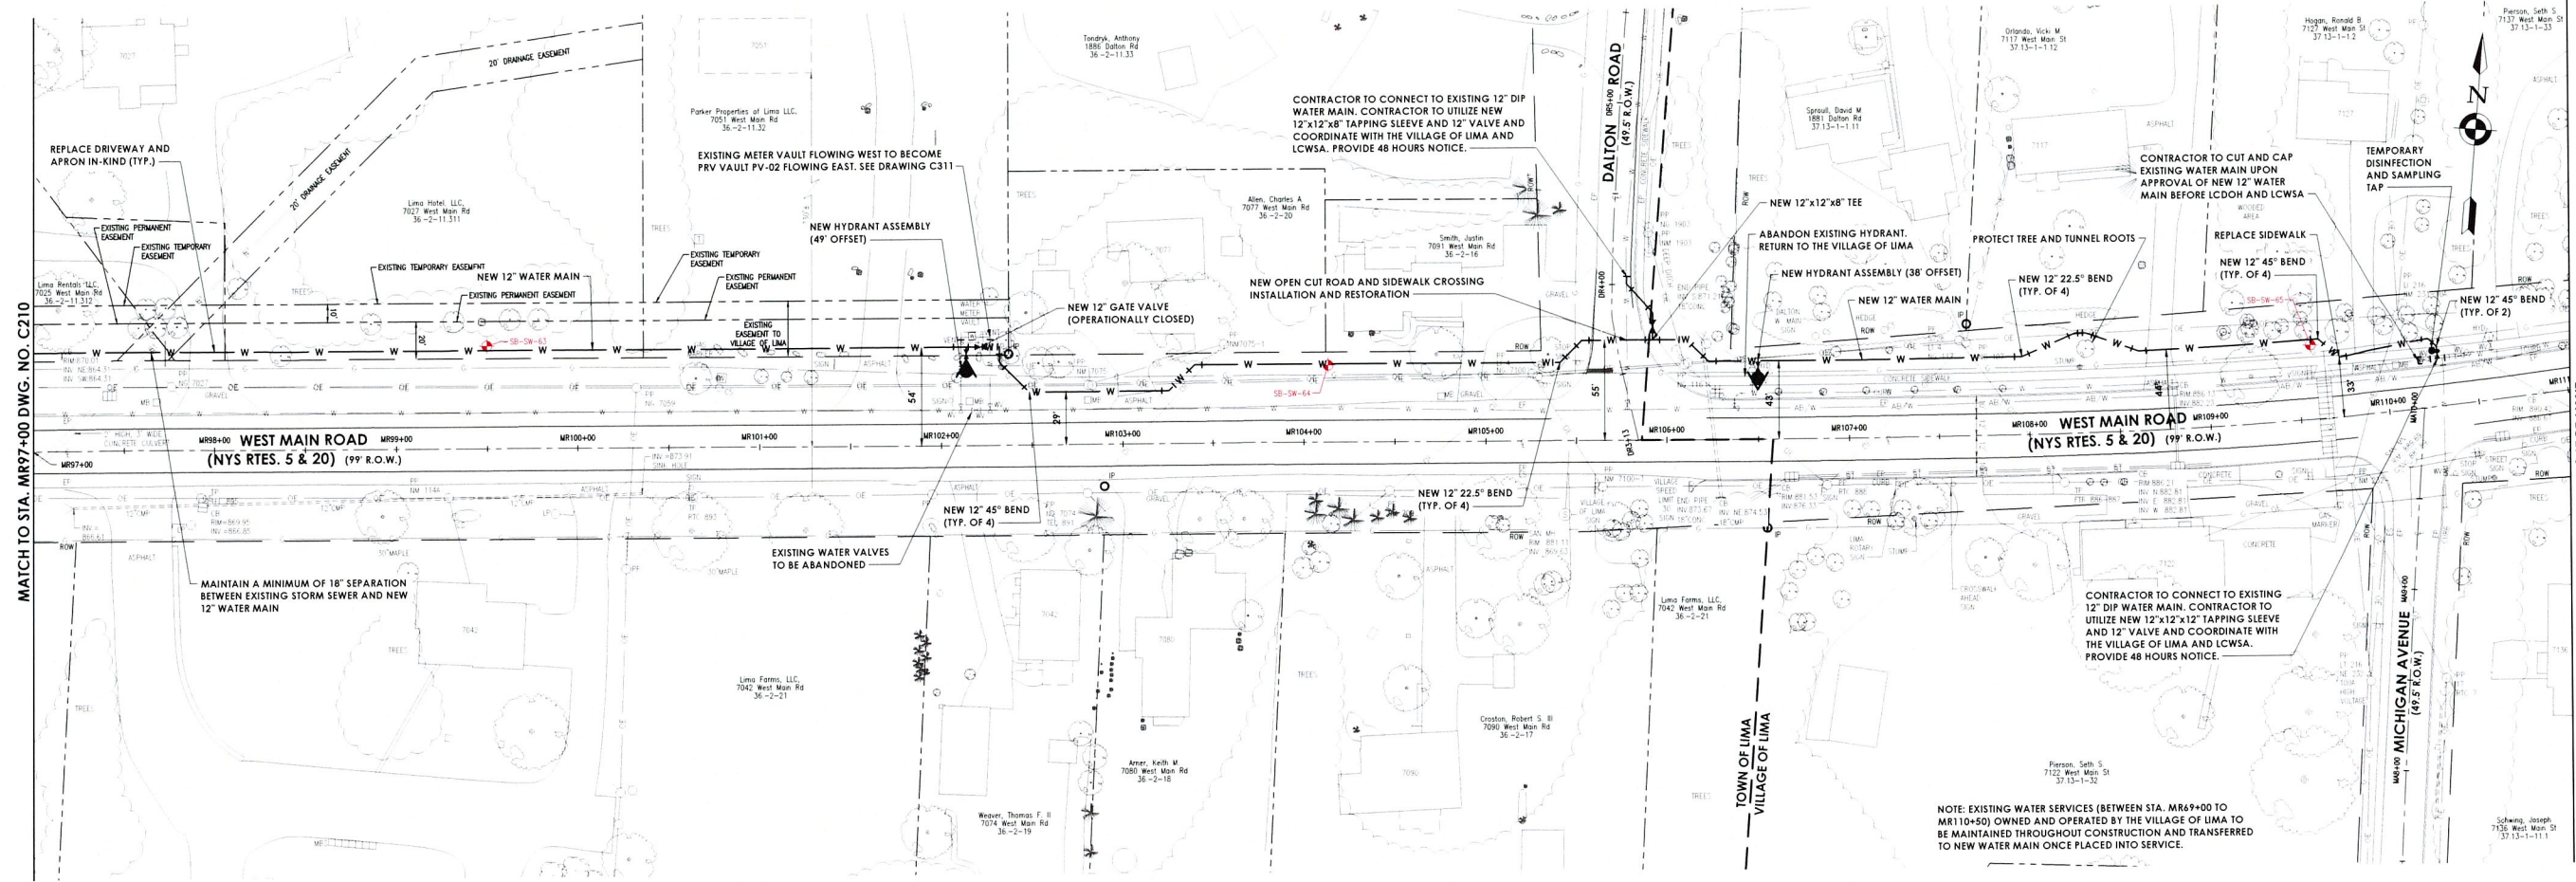

Sheet size: 22x34
Drawing Name: C:\Users\mnoleswale\Documents\DWG\ACCDoc\CP1\222 16793 001\IMA T.WD 5\Project Files\01 Design\03 Civil\CA\DWG\SW Design.dwg



Project Number:

22.16973.00

OWN OR

TOWN OF LIMA


WATER DISTRICT NO. 5

MA, NY

PROJECT ISSUE & REVISION SCHEDULE

b.	Date	Description

PROFESSIONAL STAMPS

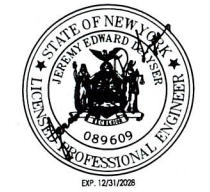

IS A VIOLATION OF THE NEW YORK STATE EDUCATION LAW AND THE COMMISSION REGULATIONS FOR ANY PERSON, UNLESS ACTING UNDER THE DIRECTION OF A LICENSED ARCHITECT, ENGINEER OR LAND SURVEYOR, TO ALTER AN ITEM IN ANY WAY, IF AN ITEM BEARING THE SEAL OF AN ARCHITECT, ENGINEER OR SURVEYOR IS ALTERED. THE ALTERATION SHALL AFFIX TO THE ITEM THEIR SEAL AND THE NOTATION "ALTERED BY FOLLOWED BY THEIR SIGNATURE AND THE DATE OF SUCH ALTERATION, AND A SPECIFIC DESCRIPTION OF THE ALTERATION."

SHEET INFORMATION

5/24/25

Project Status

AGENCY REVIEW

Drawn By

MN


Drawing Title
UNLATER

WATER MAIN PLAN -
EQUIL ROAD - 1 OF 1

EGAN ROAD - 1 OF 1

Drawing Number

C
212

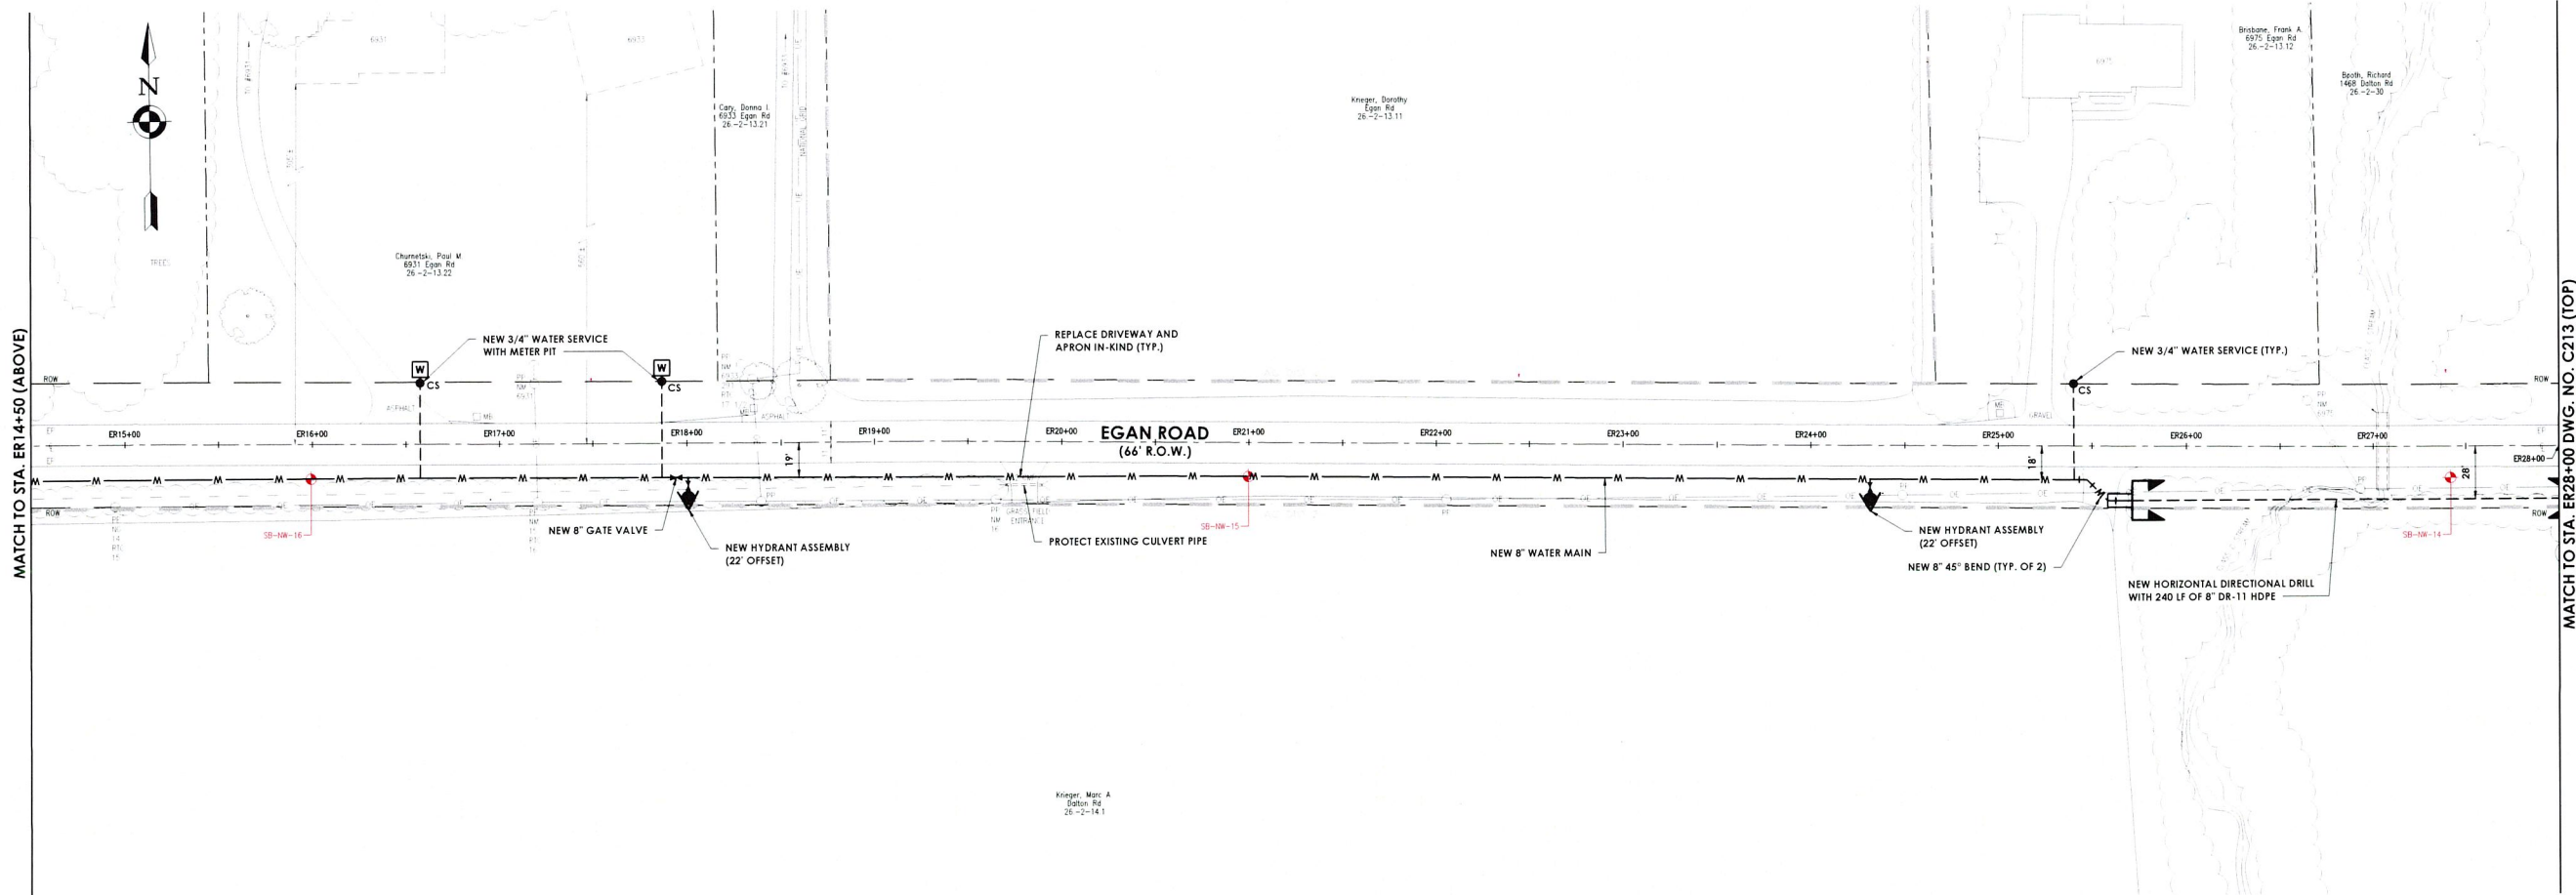



PROJECT INFORMATION

Project Number
2.16973.00

Project Name
TOWN OF LIMA

Project Name
WATER DISTRICT NO. 5

PROJECT ISSUE & REVISION SCHEDULE	
Date	Description



PROFESSIONAL STAMPS



IS A VIOLATION OF THE NEW YORK STATE EDUCATION LAW AND THE COMMISSIONER'S REGULATIONS FOR ANY PERSON, UNLESS ACTING UNDER THE DIRECTION OF A LICENSED ARCHITECT, ENGINEER OR LAND SURVEYOR, TO ALTER AN ITEM IN ANY WAY. IF AN ITEM BEARING THE SEAL OF AN ARCHITECT, ENGINEER OR SURVEYOR IS ALTERED, THE ALTERING ACT SHALL AFFIX TO THE ITEM THEIR SEAL AND THE NOTATION "ALTERED BY" FOLLOWED BY HER SIGNATURE, AND THE DATE OF SUCH ALTERATION, AND A SPECIFIC DESCRIPTION OF THE

SHEET INFORMATION	
Issued	Scale
1/26/25	1" = 50'
Project Status	Civil Revision Number
AGENCY REVIEW	
Drawn By	Checked By
MMN	JED
Drawing Title	
WATER MAIN PLAN - DALTON ROAD - 1 OF 3	

Drawing Number

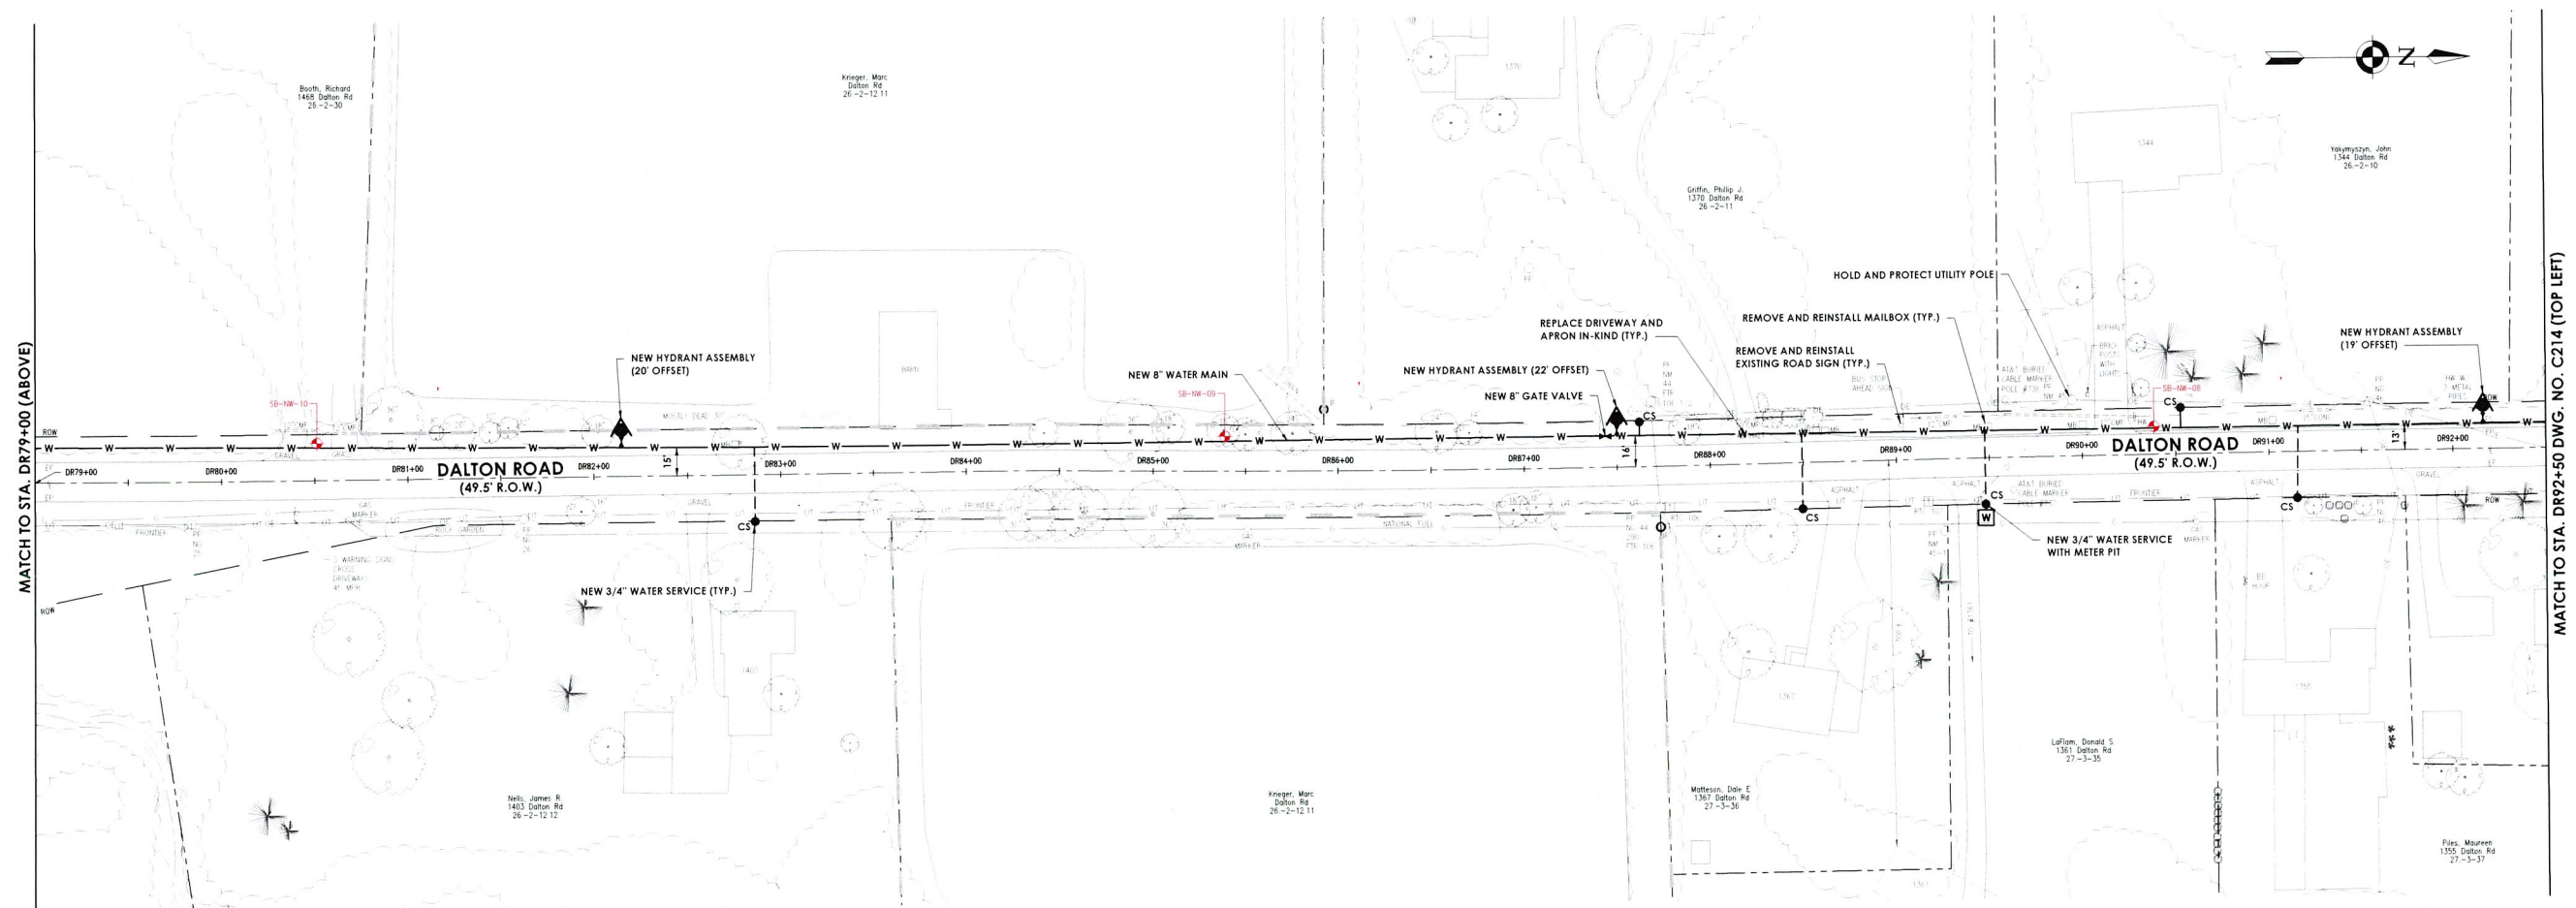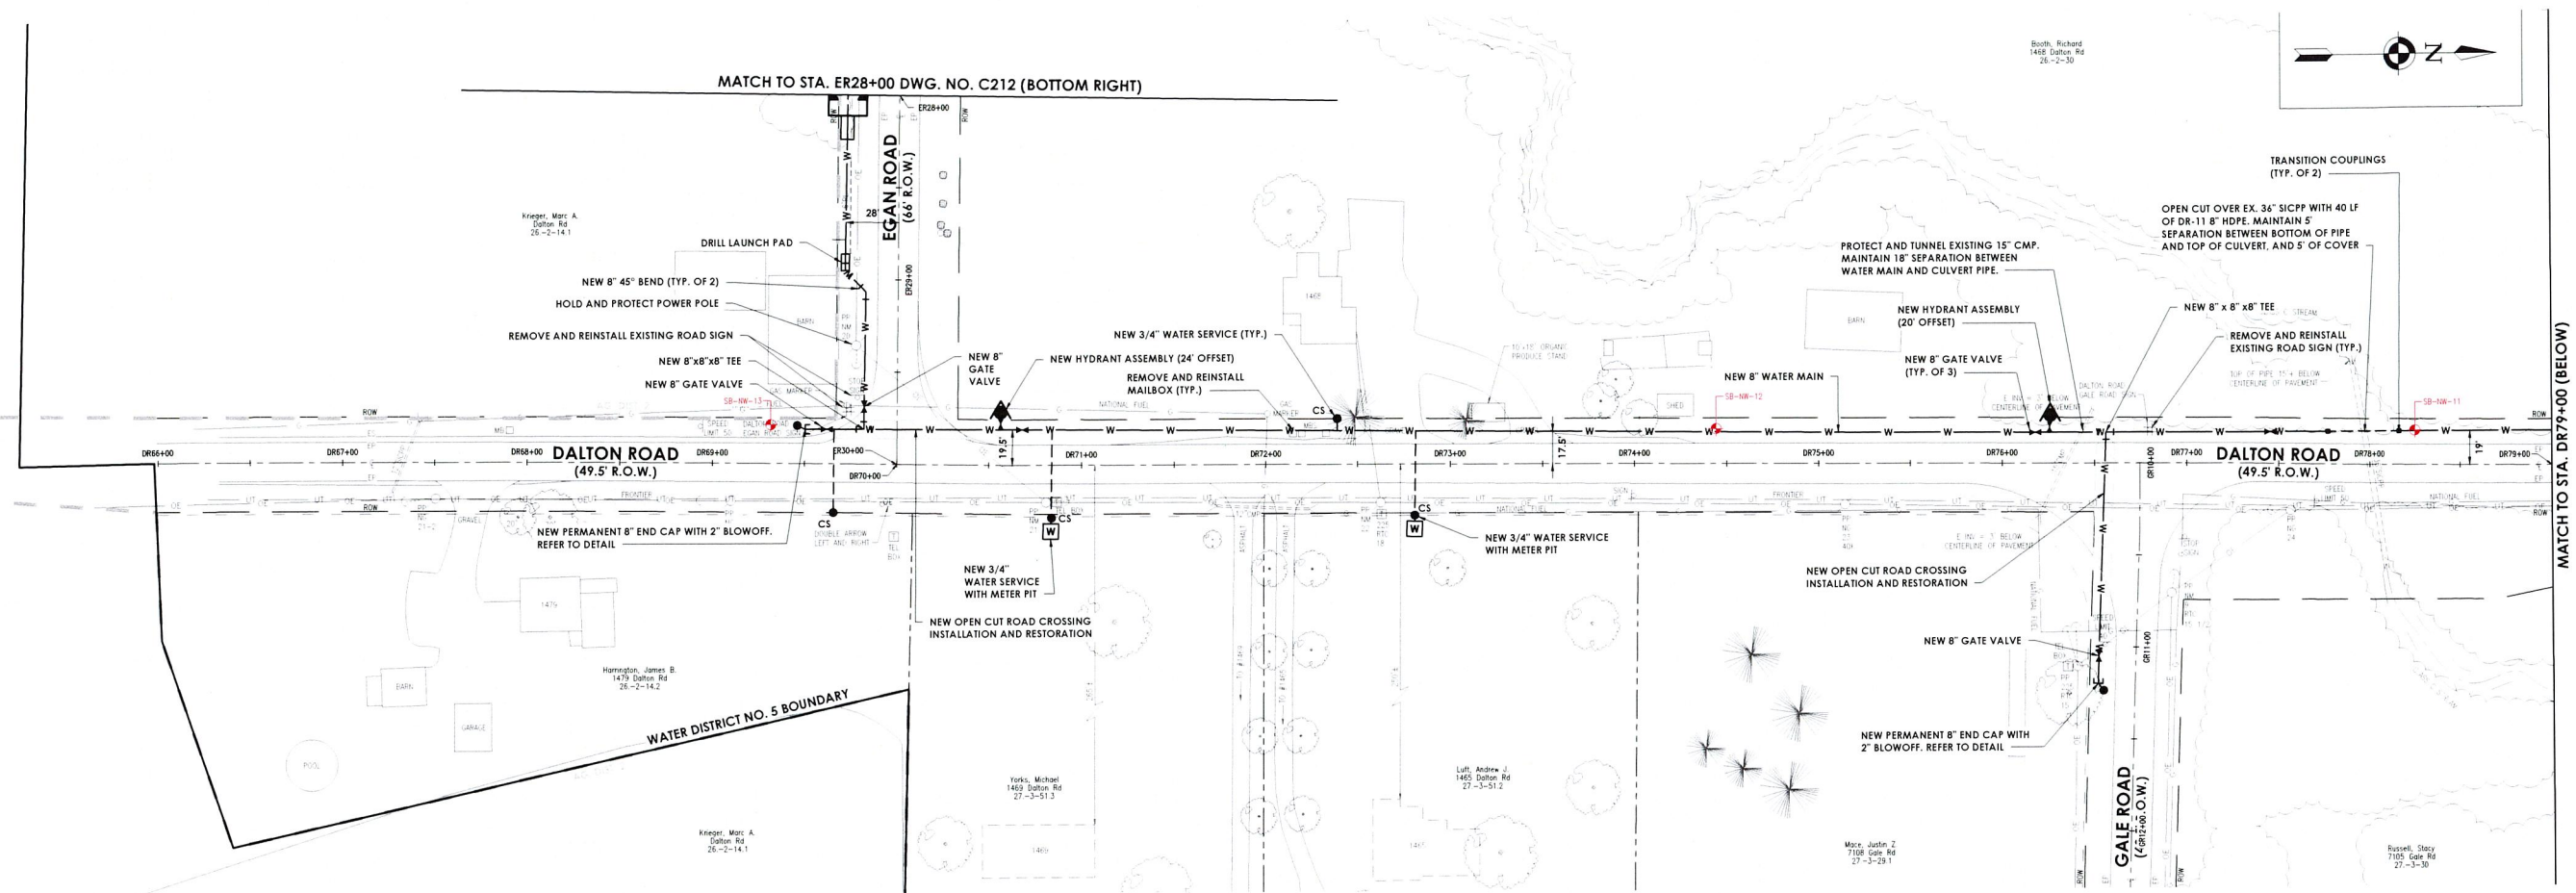C
13

Plotted By: Maureen Nolewski

Date last plotted: 12/10/2025 9:54 PM


Date last accessed: 12/10/2025 9:34 PM


Sheet size: 22x34
Drawing Name: C:\Users\mralewski\Documents\CP1\R22_16793_00-UMA T-WD 5\Project Files\01 Design\03 Civil\CAD\NM\NW Design.dwg



Drawing Number

C
214

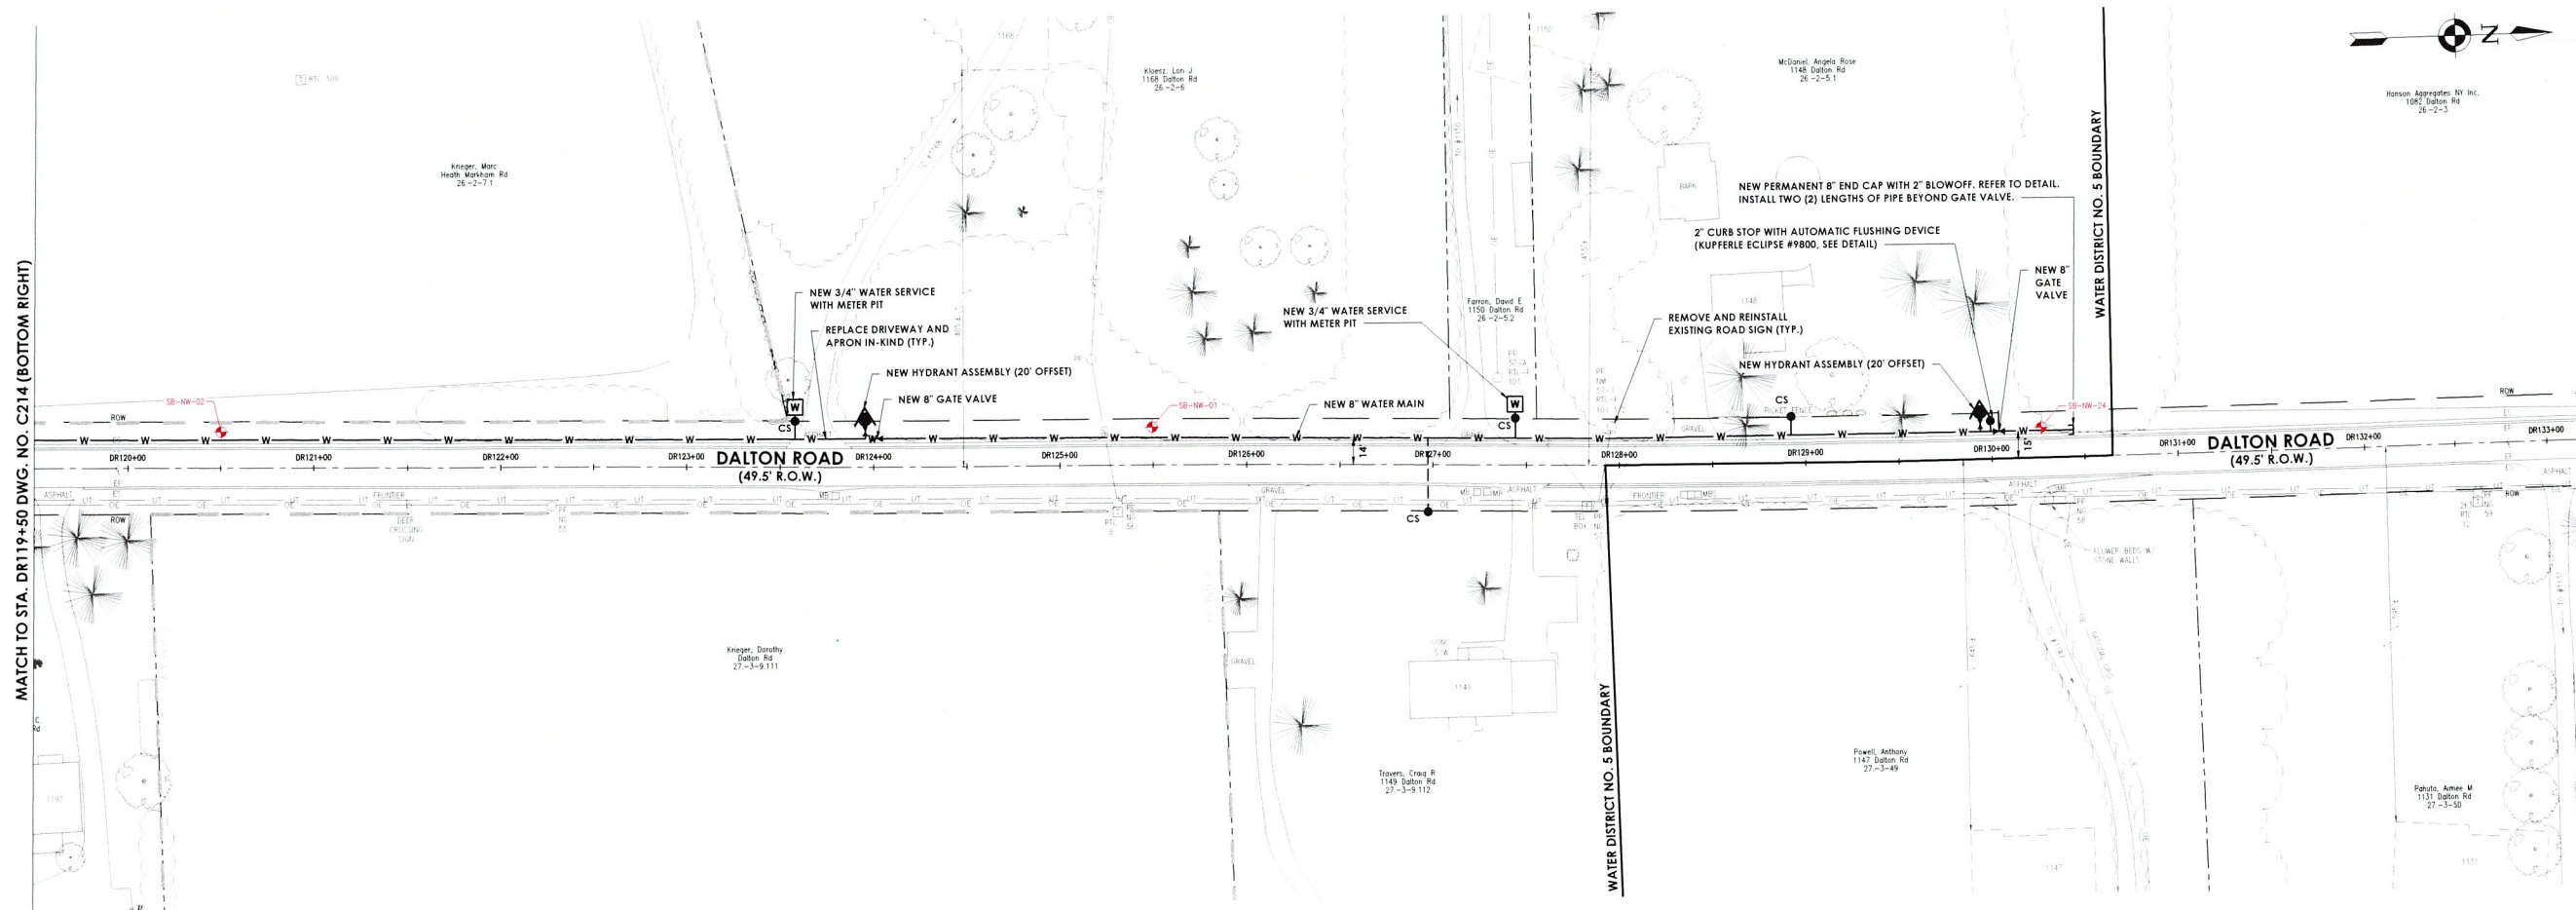

 

Sheet size: 22x34
Drawing Name: C:\Users\mmdalewalist\Documents\ACCDocs\CPI\B27\6793.00-IMA-T-WD-5\Project Files\01 Design\03 Civil\CAD\NW\NW Design.dwg

Project Number
R22.16973.00

Client Name
TOWN OF LIMA

Project Name
WATER DISTRICT NO. 5

Project Address
LIMA, NY

PROJECT ISSUE & REVISION SCHEDULE

No.	Date	Description
-----	------	-------------

PROFESSIONAL STAMPS



NEW YORK STATE EDUCATION STATEMENT

IT IS A VIOLATION OF THE NEW YORK STATE EDUCATION LAW AND THE COMMISSIONER'S REGULATIONS FOR ANY PERSON, UNLESS ACTING UNDER THE DIRECTION OF A LICENSED ARCHITECT, ENGINEER OR LAND SURVEYOR, TO ALTER AN ITEM IN ANY WAY. IF AN ITEM BEARING THE SEAL OF AN ARCHITECT, ENGINEER OR SURVEYOR IS ALTERED, THE ALTERING PARTY SHALL AFFIX TO THE ITEM THEIR SEAL AND THE NOTATION "ALTERED BY" FOLLOWED BY THEIR SIGNATURE AND THE DATE OF SUCH ALTERATION, AND A SPECIFIC DESCRIPTION OF THE ALTERATION.

SHEET INFORMATION

Issued
11/26/25

Project Status



AGENCY

Drawn By

KMS

Drawing Title
WATER MAIN PLAN -
CORBY ROAD - 2 OF 2
YORK STREET - 1 OF 1

Drawing Number

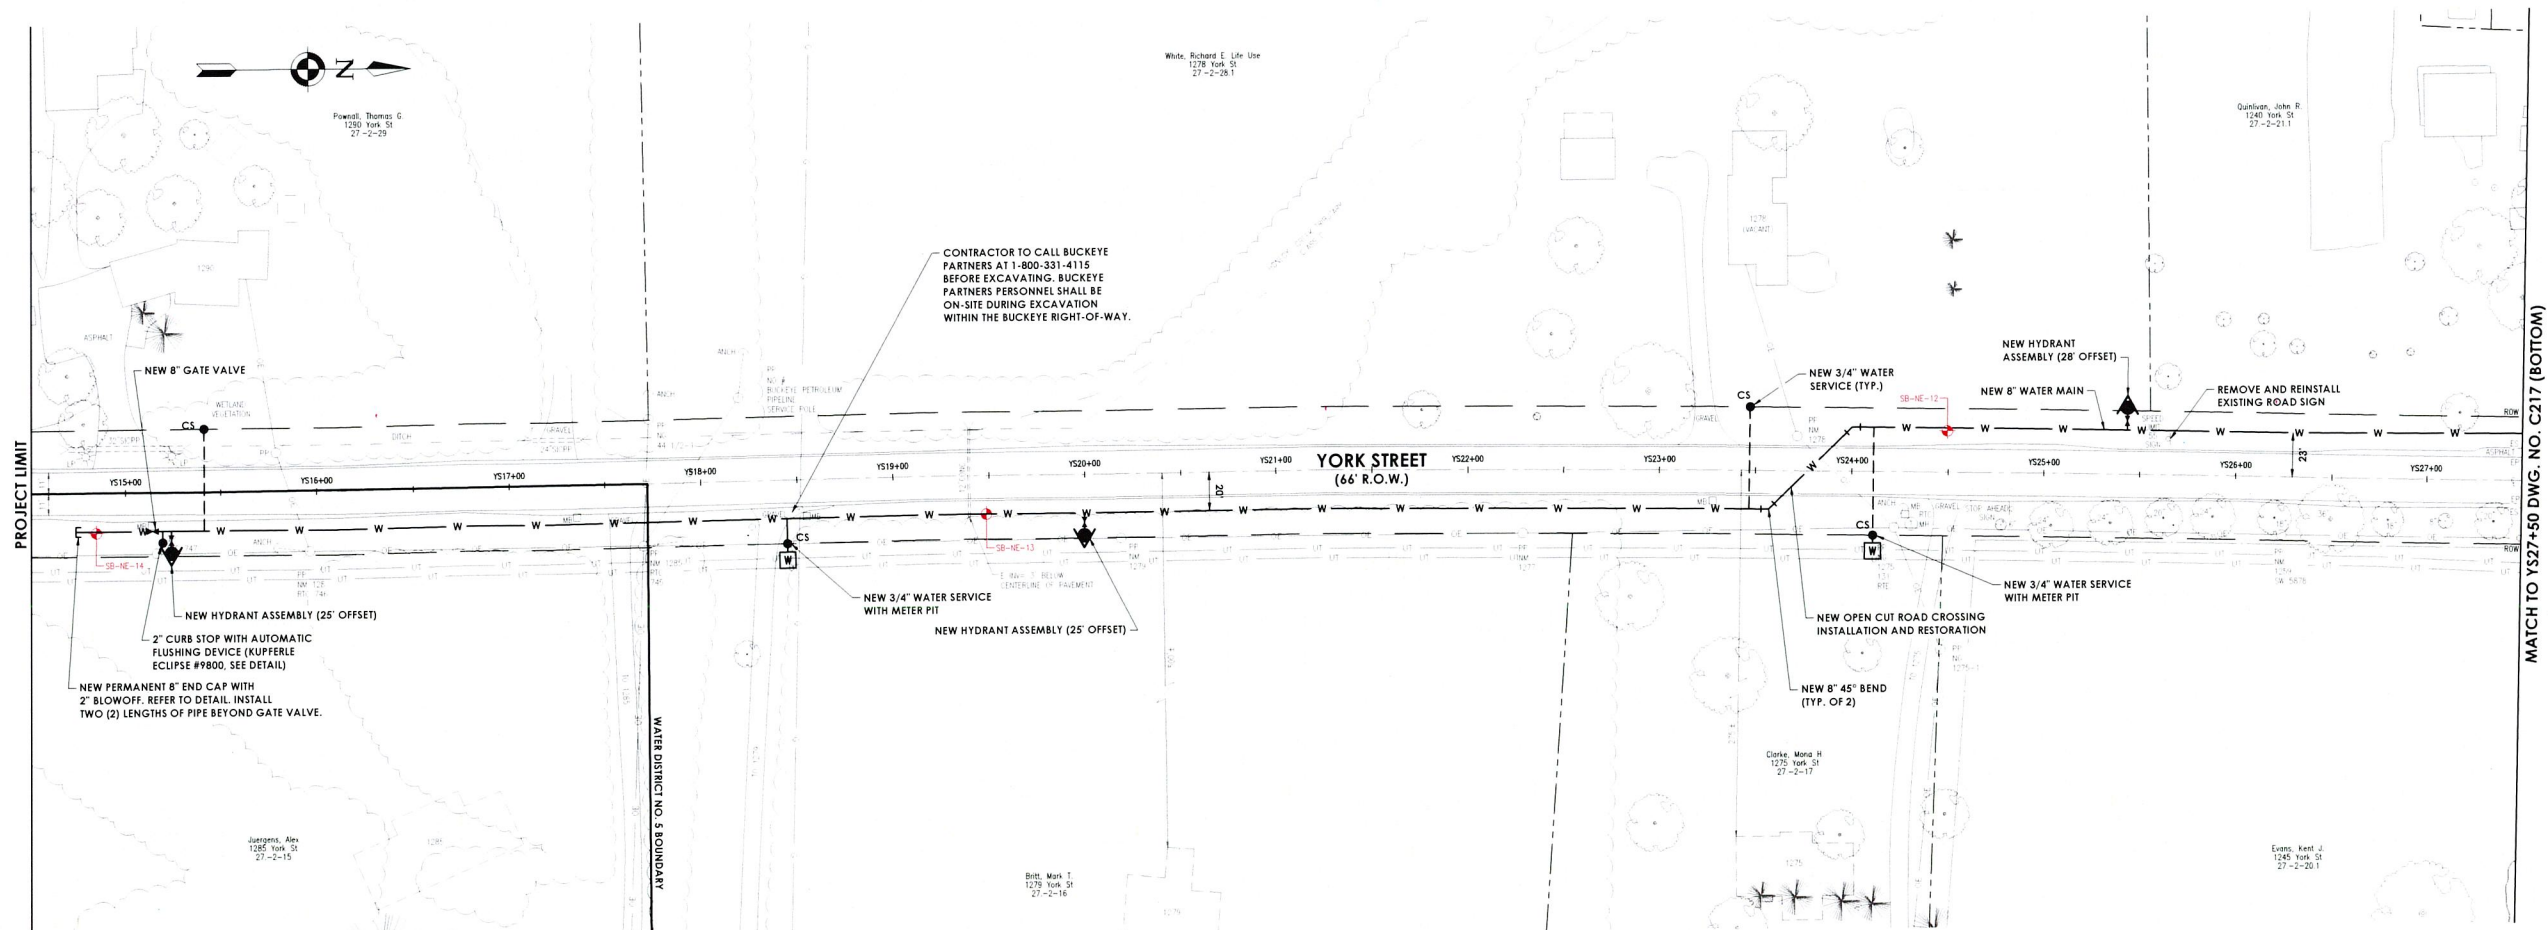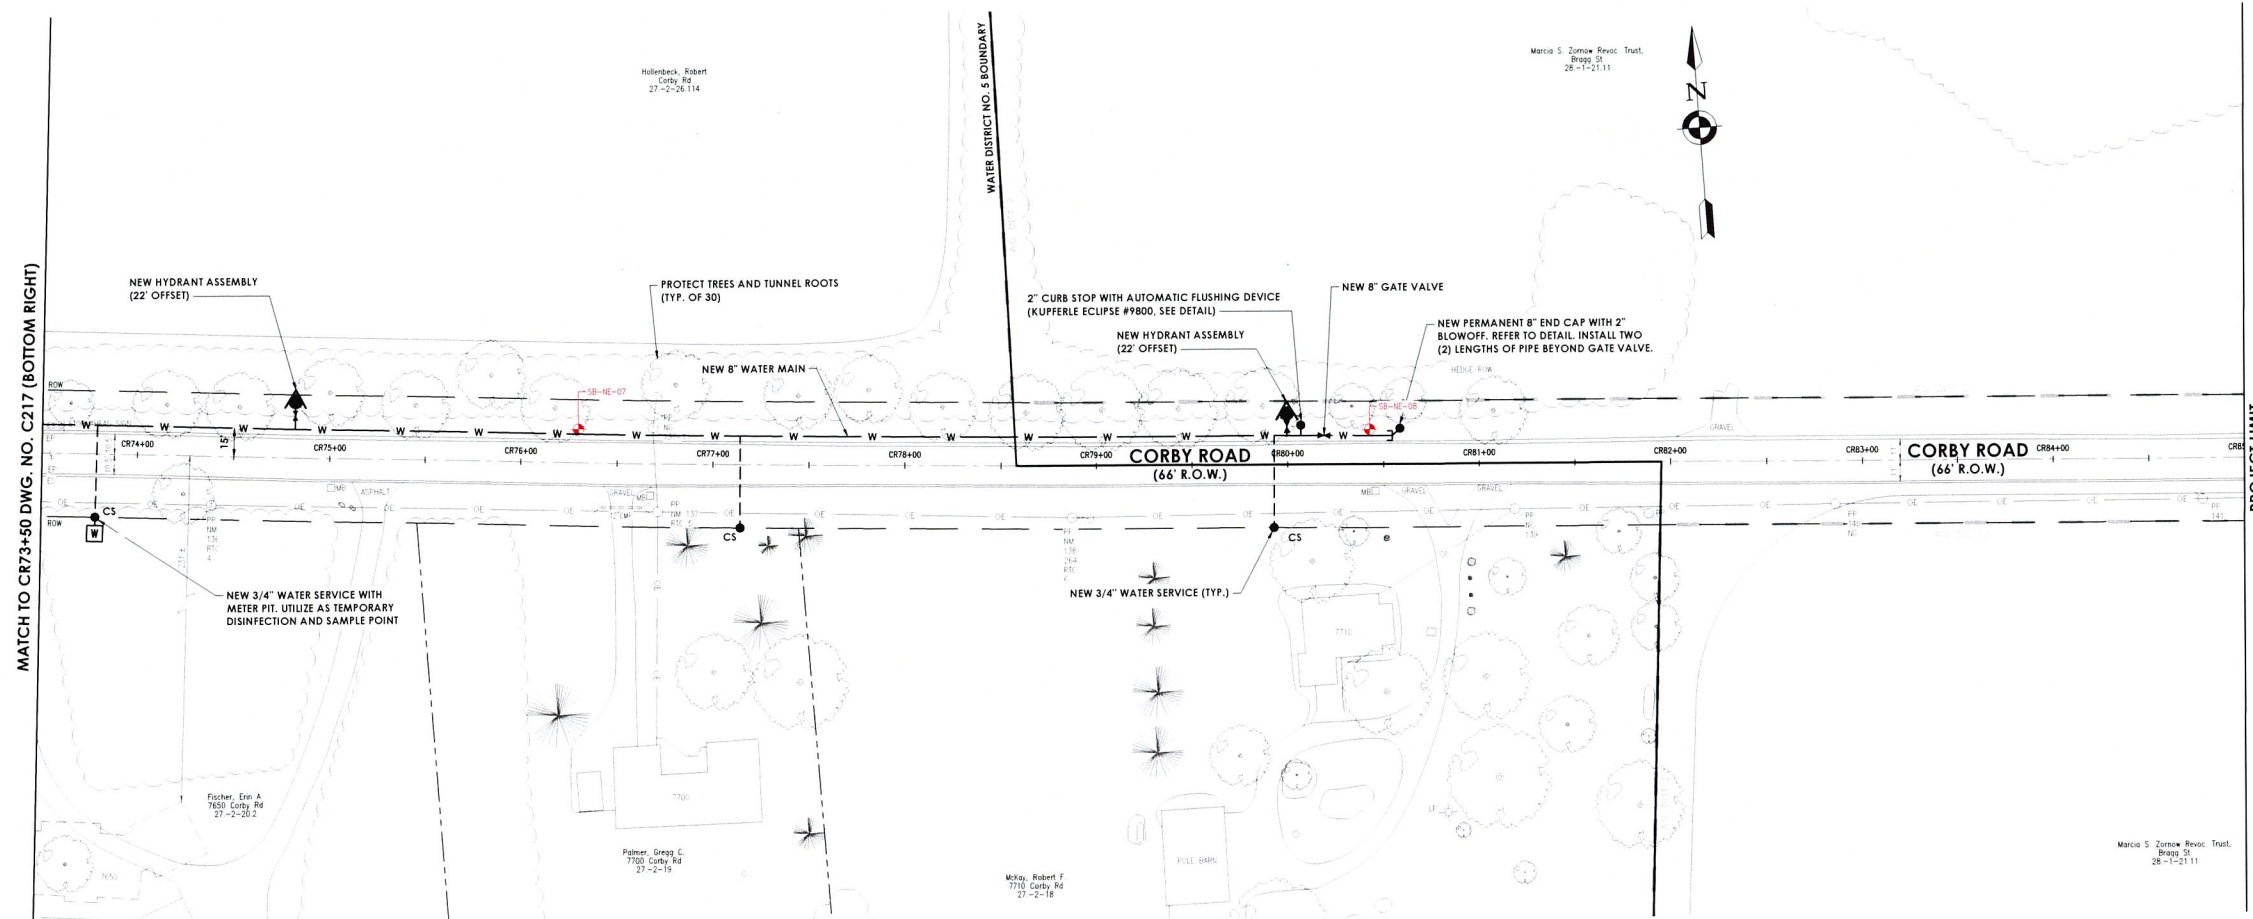C
218

Plotted By: Maureen Nalewalski

Date last plotted: 12/10/2025 9:54 PM

Date last accessed: 12/10/2025 9:34 PM

Sheet size: 22x34
C:\Users\mralewski\Documents\R22.16793.00\LIMA_1-WD_5\Project Files\01 Design\03 Civil\CAD\NE\NE Design.dwg



Date	Description
------	-------------

Drawing Number:

C
219



CPL | Architecture Engineering Planning
255 Woodcliff Drive, Suite 200
Fairport, NY 14450
CPLteam.com
NY ENGINEERING FIRM CERTIFICATE #0021419

PROJECT INFORMATION

Project Number
R22.16973.00
Client Name
TOWN OF LIMA
Project Name
WATER DISTRICT NO. 5

Project Address
LIMA, NY

PROJECT ISSUE & REVISION SCHEDULE

No. Date Description

PROFESSIONAL STAMPS



NEW YORK STATE DISCLOSURE STATEMENT
I, A LICENSED PROFESSIONAL ENGINEER, HEREBY CERTIFY THAT I AM THE DESIGNER OF THIS PROJECT AND I HAVE NOT BEEN DISCIPLINED OR SUSPENDED FROM PRACTICE BY THE STATE OF NEW YORK OR ANY OTHER JURISDICTION. I HAVE NOT BEEN CONVICTED OF A CRIME INVOLVING MORAL TURPITUDE OR A CRIME INVOLVING THE PRACTICE OF ENGINEERING OR ARCHITECTURE. I HAVE NOT BEEN CONVICTED OF A CRIME INVOLVING THE PRACTICE OF ENGINEERING OR ARCHITECTURE. I HAVE NOT BEEN CONVICTED OF A CRIME INVOLVING THE PRACTICE OF ENGINEERING OR ARCHITECTURE.


SHEET INFORMATION

Issued
11/26/25
Scale
1" = 50'
Project Status
Civil Revision Number
AGENCY REVIEW
Drawn By
KMS
Checked By
JED


Drawing Title
**WATER MAIN PLAN -
EAST MAIN ROAD - 1 OF 4**

Drawing Number

C
220

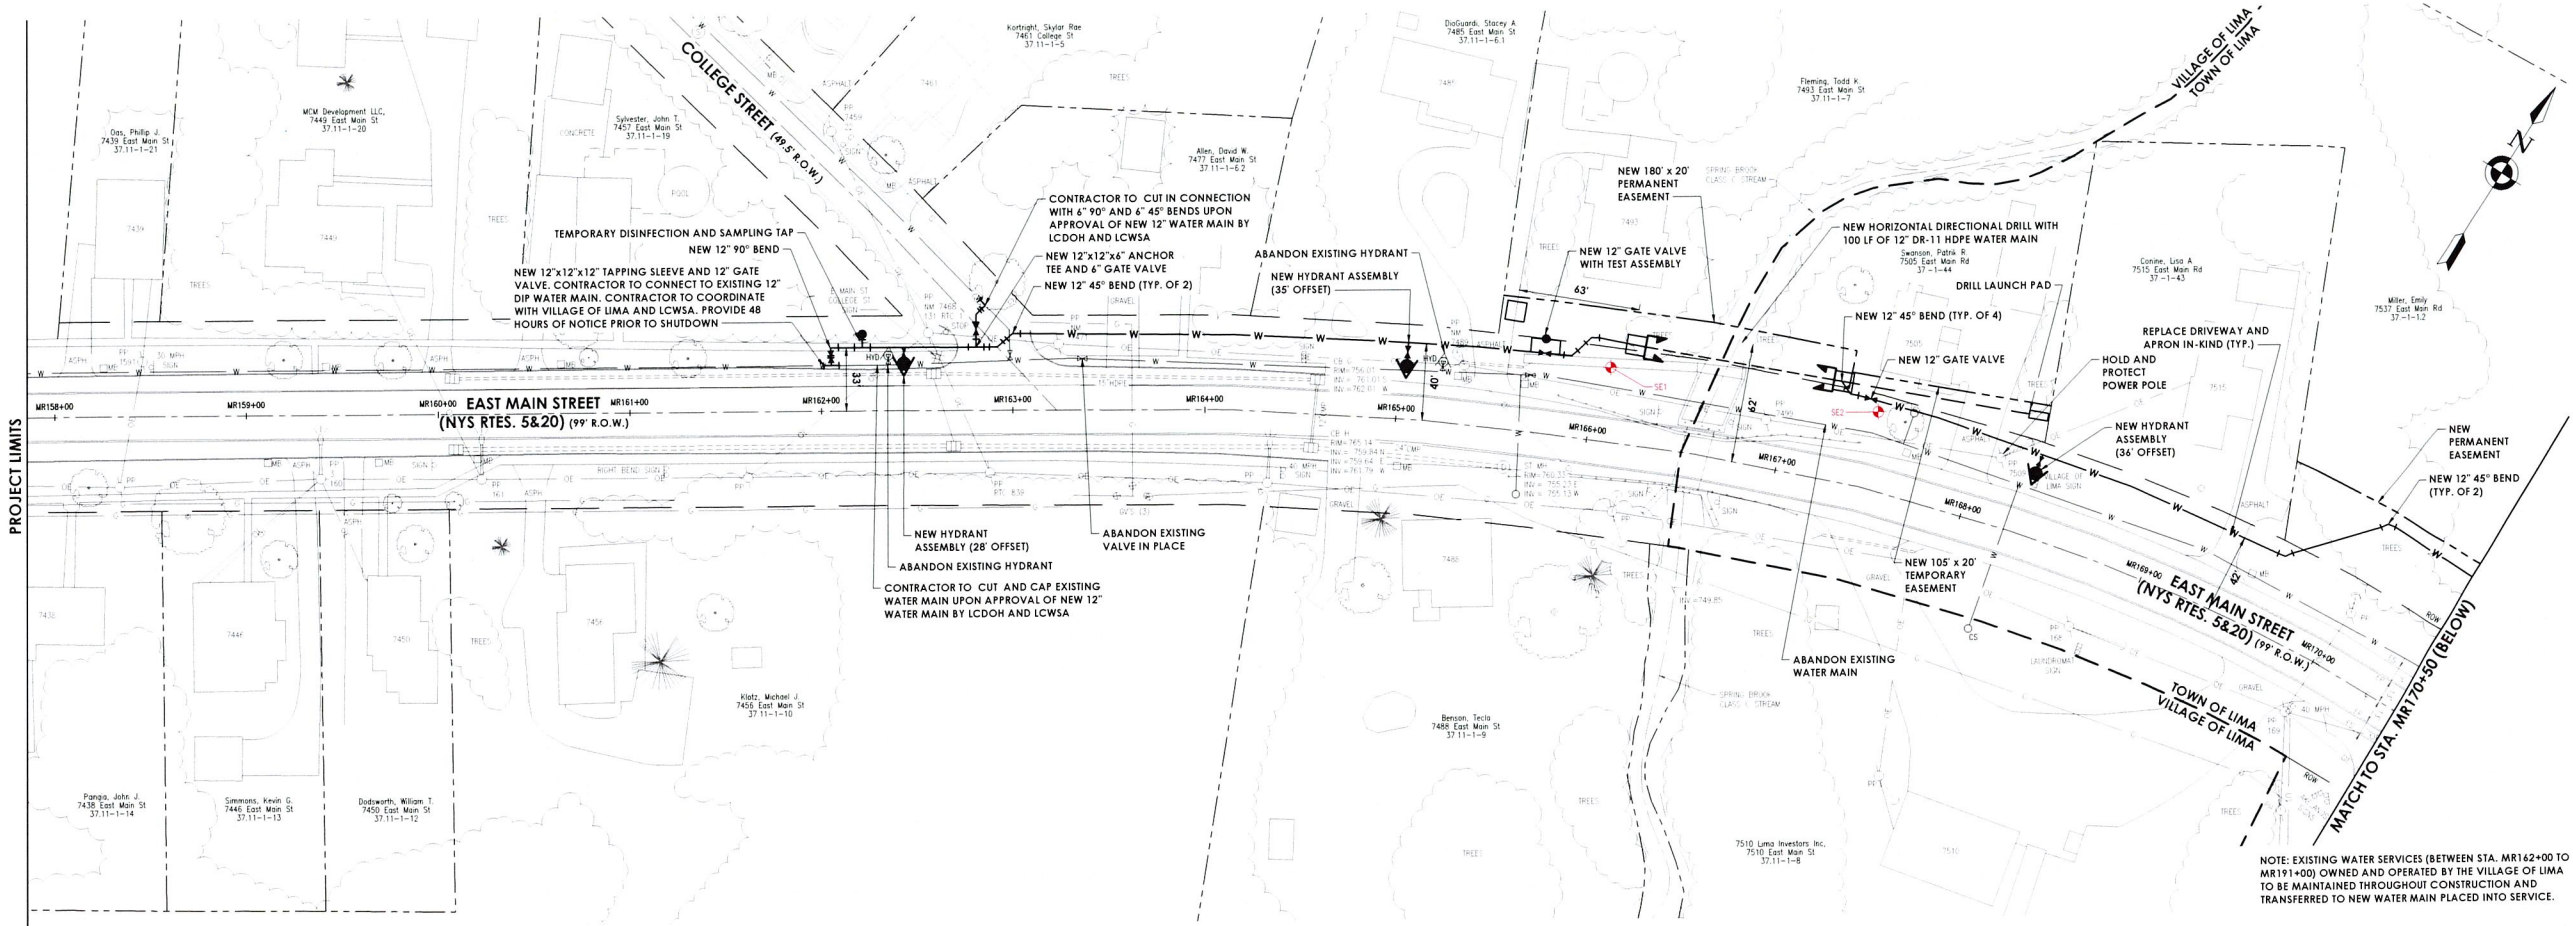

NOTE: EXISTING WATER SERVICES (BETWEEN STA. MR142+00 TO MR191+00) OWNED AND OPERATED BY THE VILLAGE OF LIMA TO BE MAINTAINED THROUGHOUT CONSTRUCTION AND TRANSFERRED TO NEW WATER MAIN PLACED INTO SERVICE.

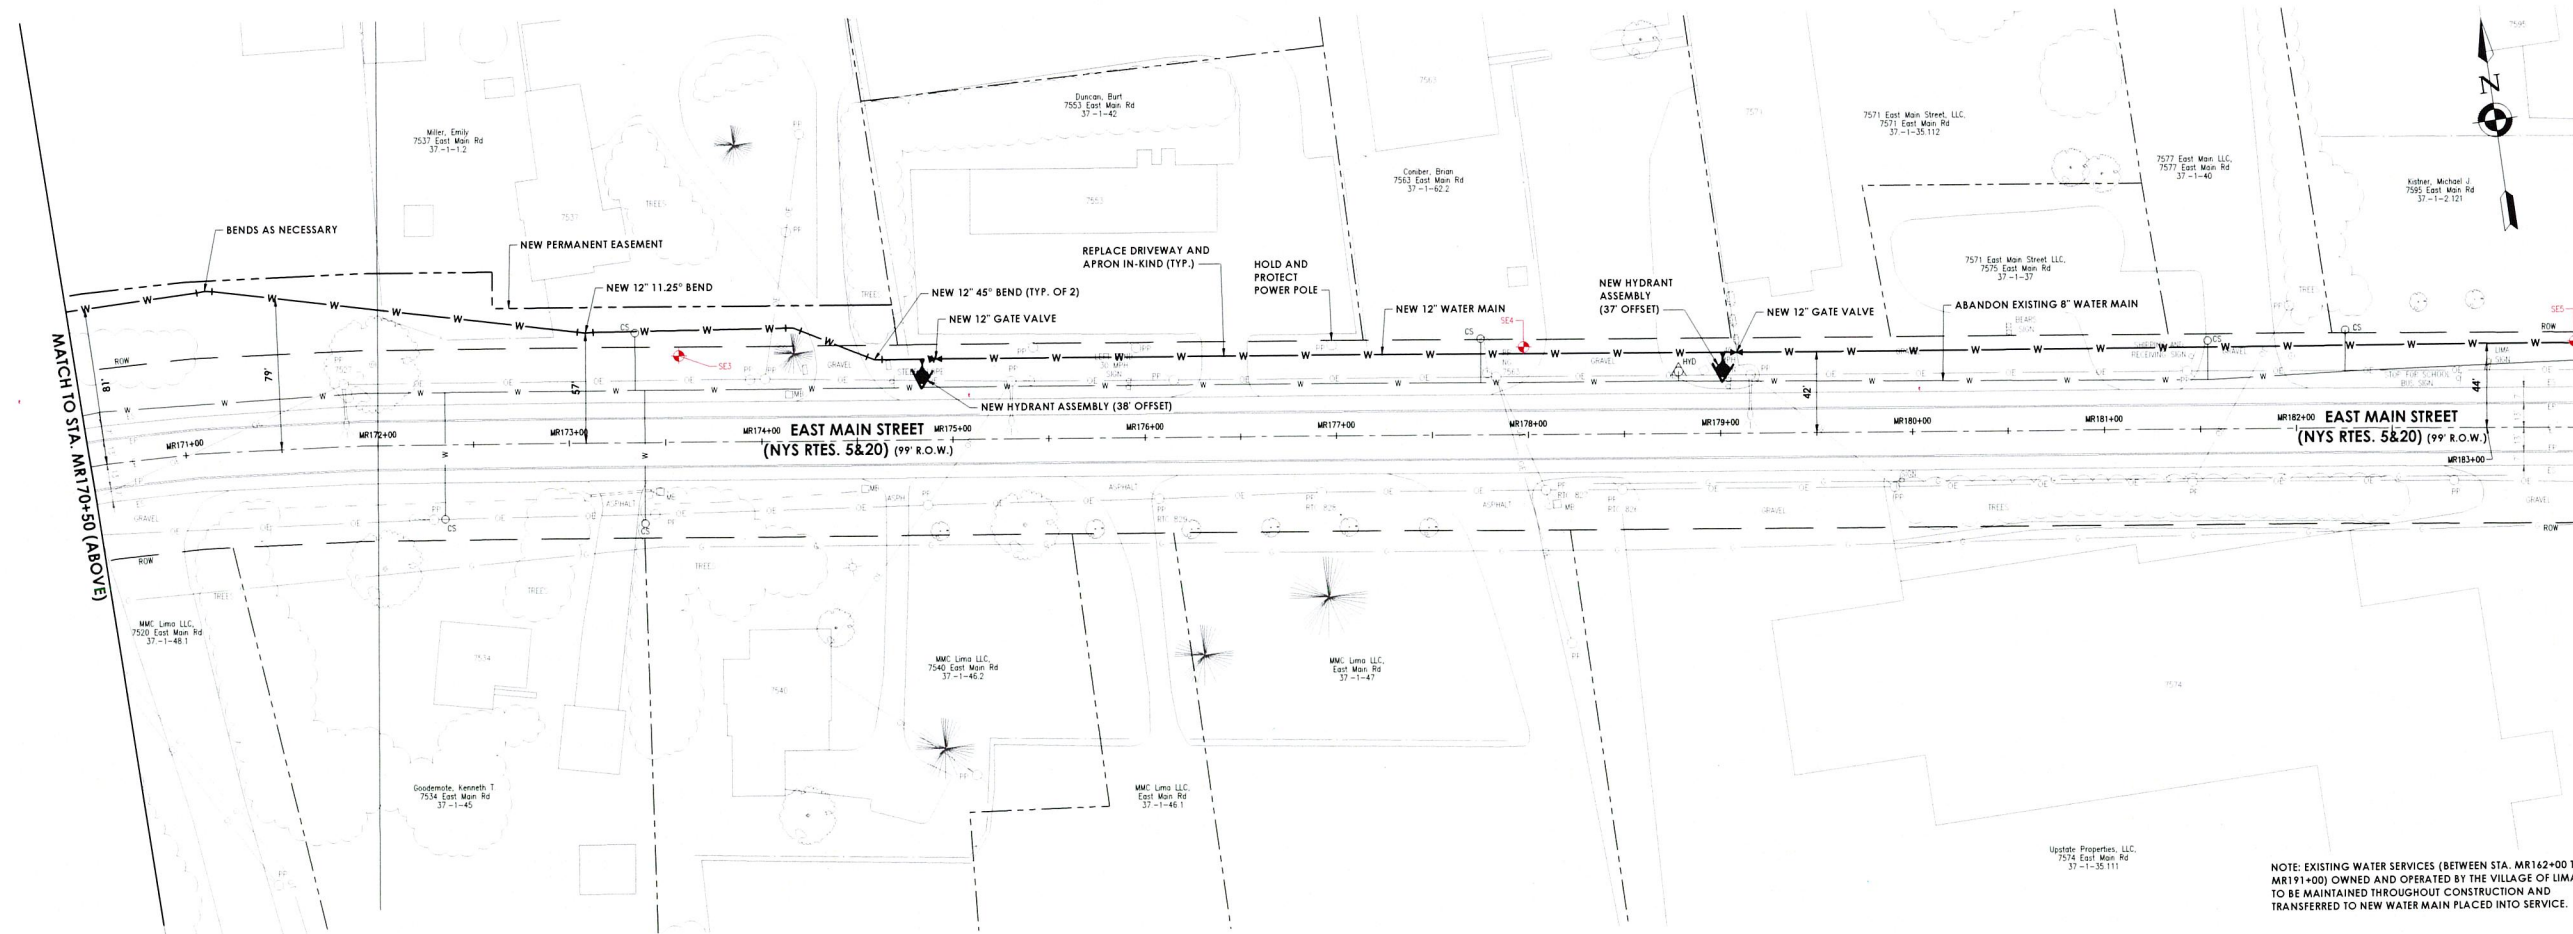



NOTE: EXISTING WATER SERVICES (BETWEEN STA. MR142+00 TO MR191+00) OWNED AND OPERATED BY THE VILLAGE OF LIMA TO BE MAINTAINED THROUGHOUT CONSTRUCTION AND TRANSFERRED TO NEW WATER MAIN PLACED INTO SERVICE.

Plotted By: Mousien Nolewinski



Date last plotted: 12/10/2025 9:54 PM

Date last accessed: 12/10/2025 9:45 PM

Sheet Size: 22x34
Drawing Name: C:\Users\mnolewinski\OneDrive\Projects\CPL\R22.16973.00\DWG\DWG\CAD\SE\SE Design.dwg

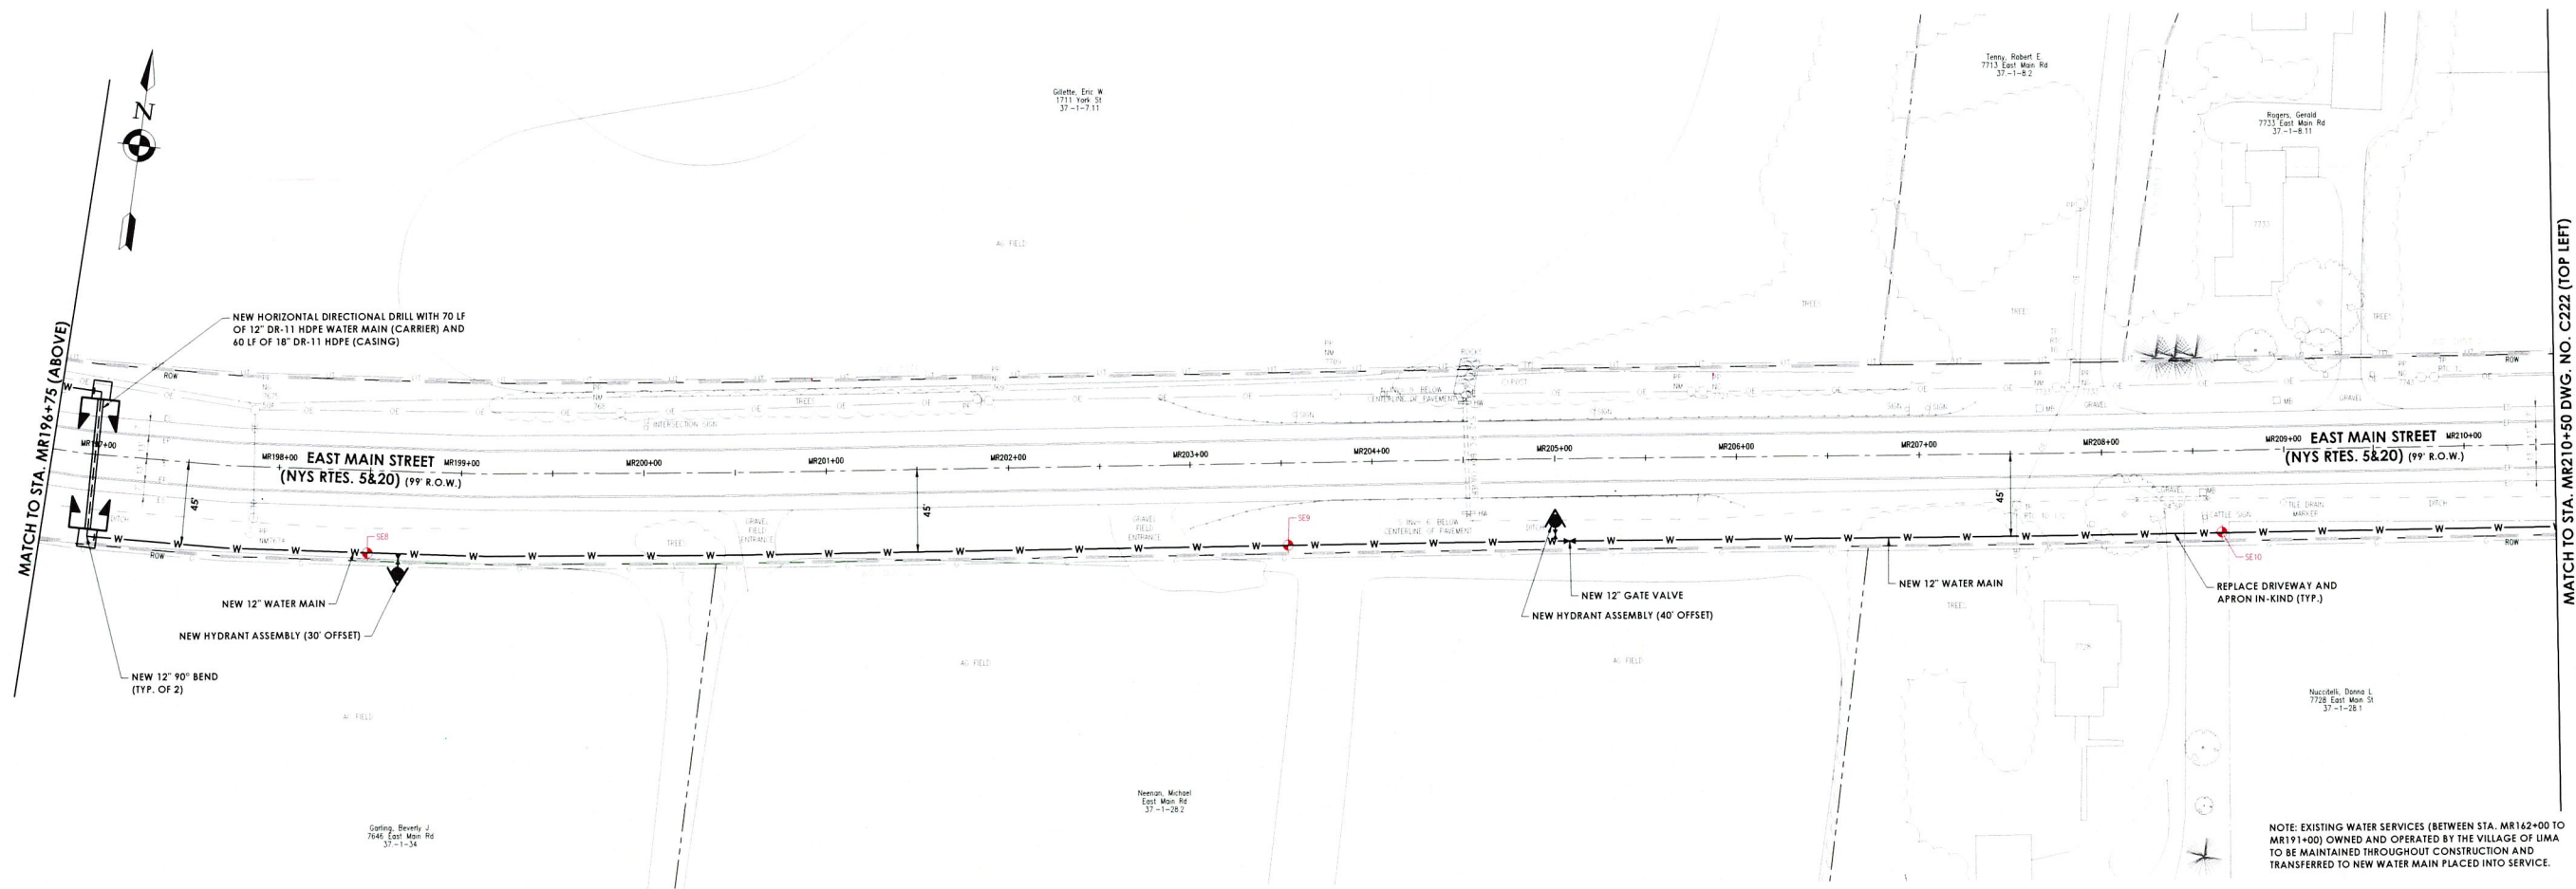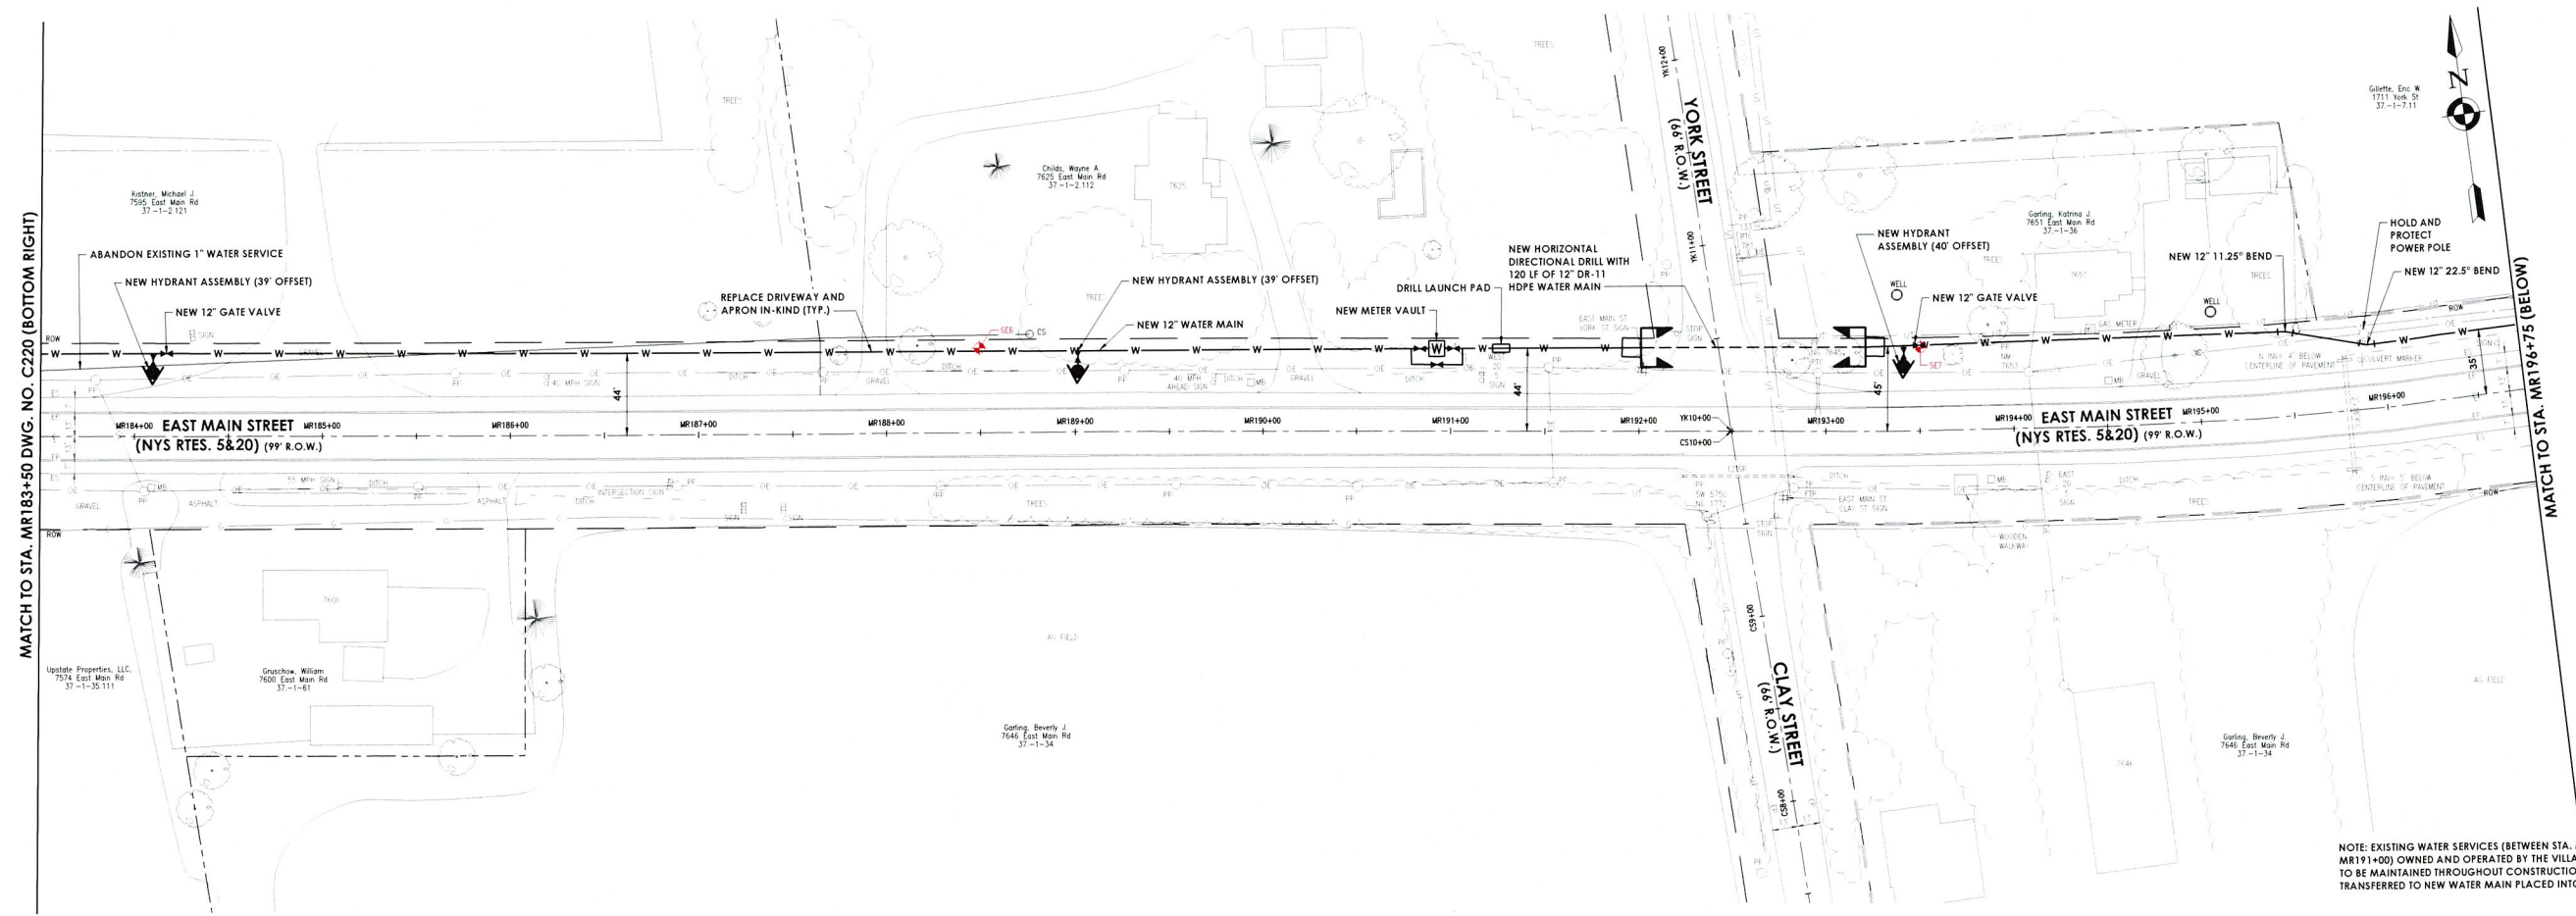


Sheet Size: 22x34
Drawing Name: C:\Users\mmlawski\OneDrive\Projects\CPL\R22_16973\DWG\WATER MAIN PLAN - 3 OF 4.dwg
Project File: C:\Users\mmlawski\OneDrive\Projects\CPL\R22_16973\DWG\WATER MAIN PLAN - 3 OF 4.dwg
Date last accessed: 12/10/2025 9:45 PM
Date last plotted: 12/10/2025 9:55 PM
Plotted By: Mousien Nolevalski

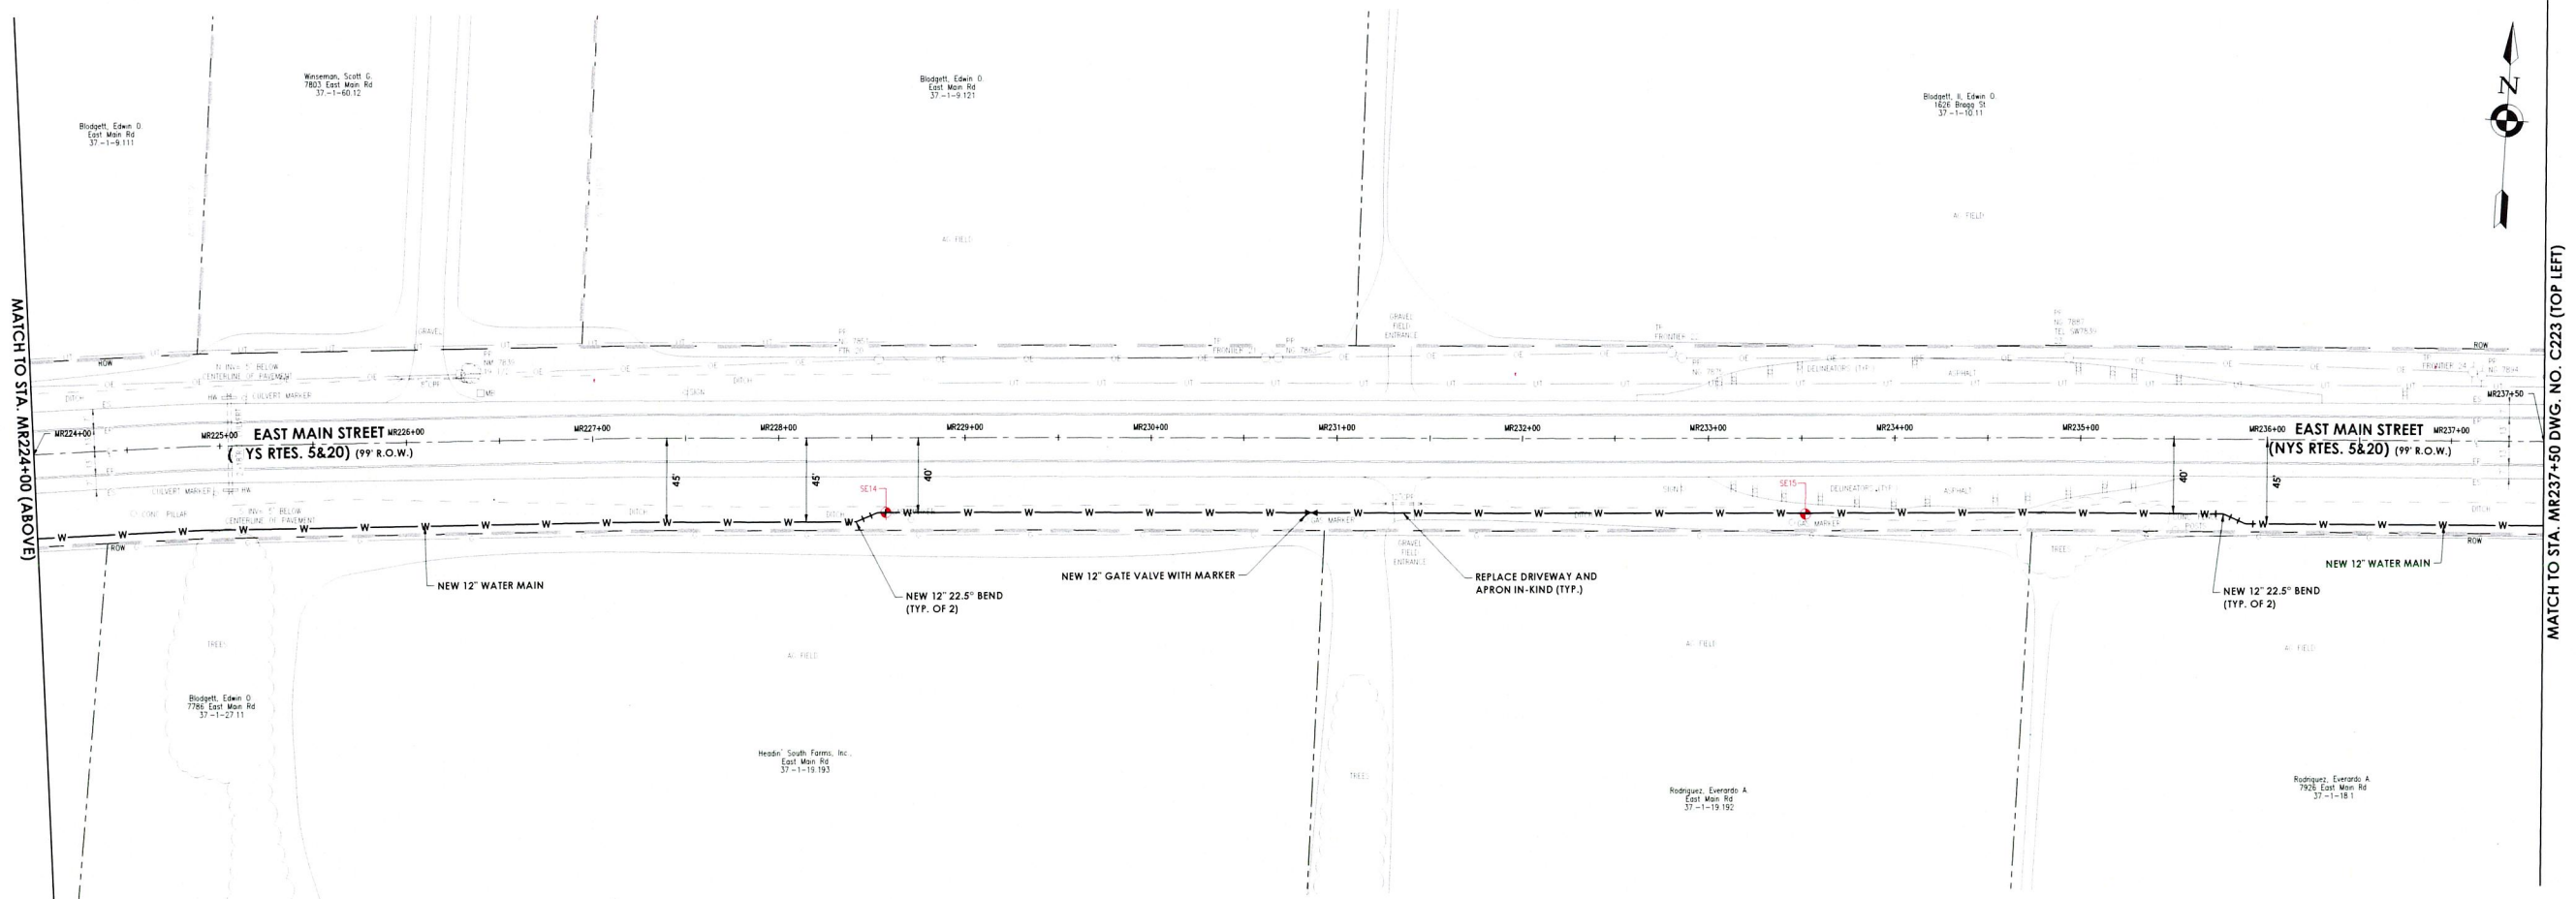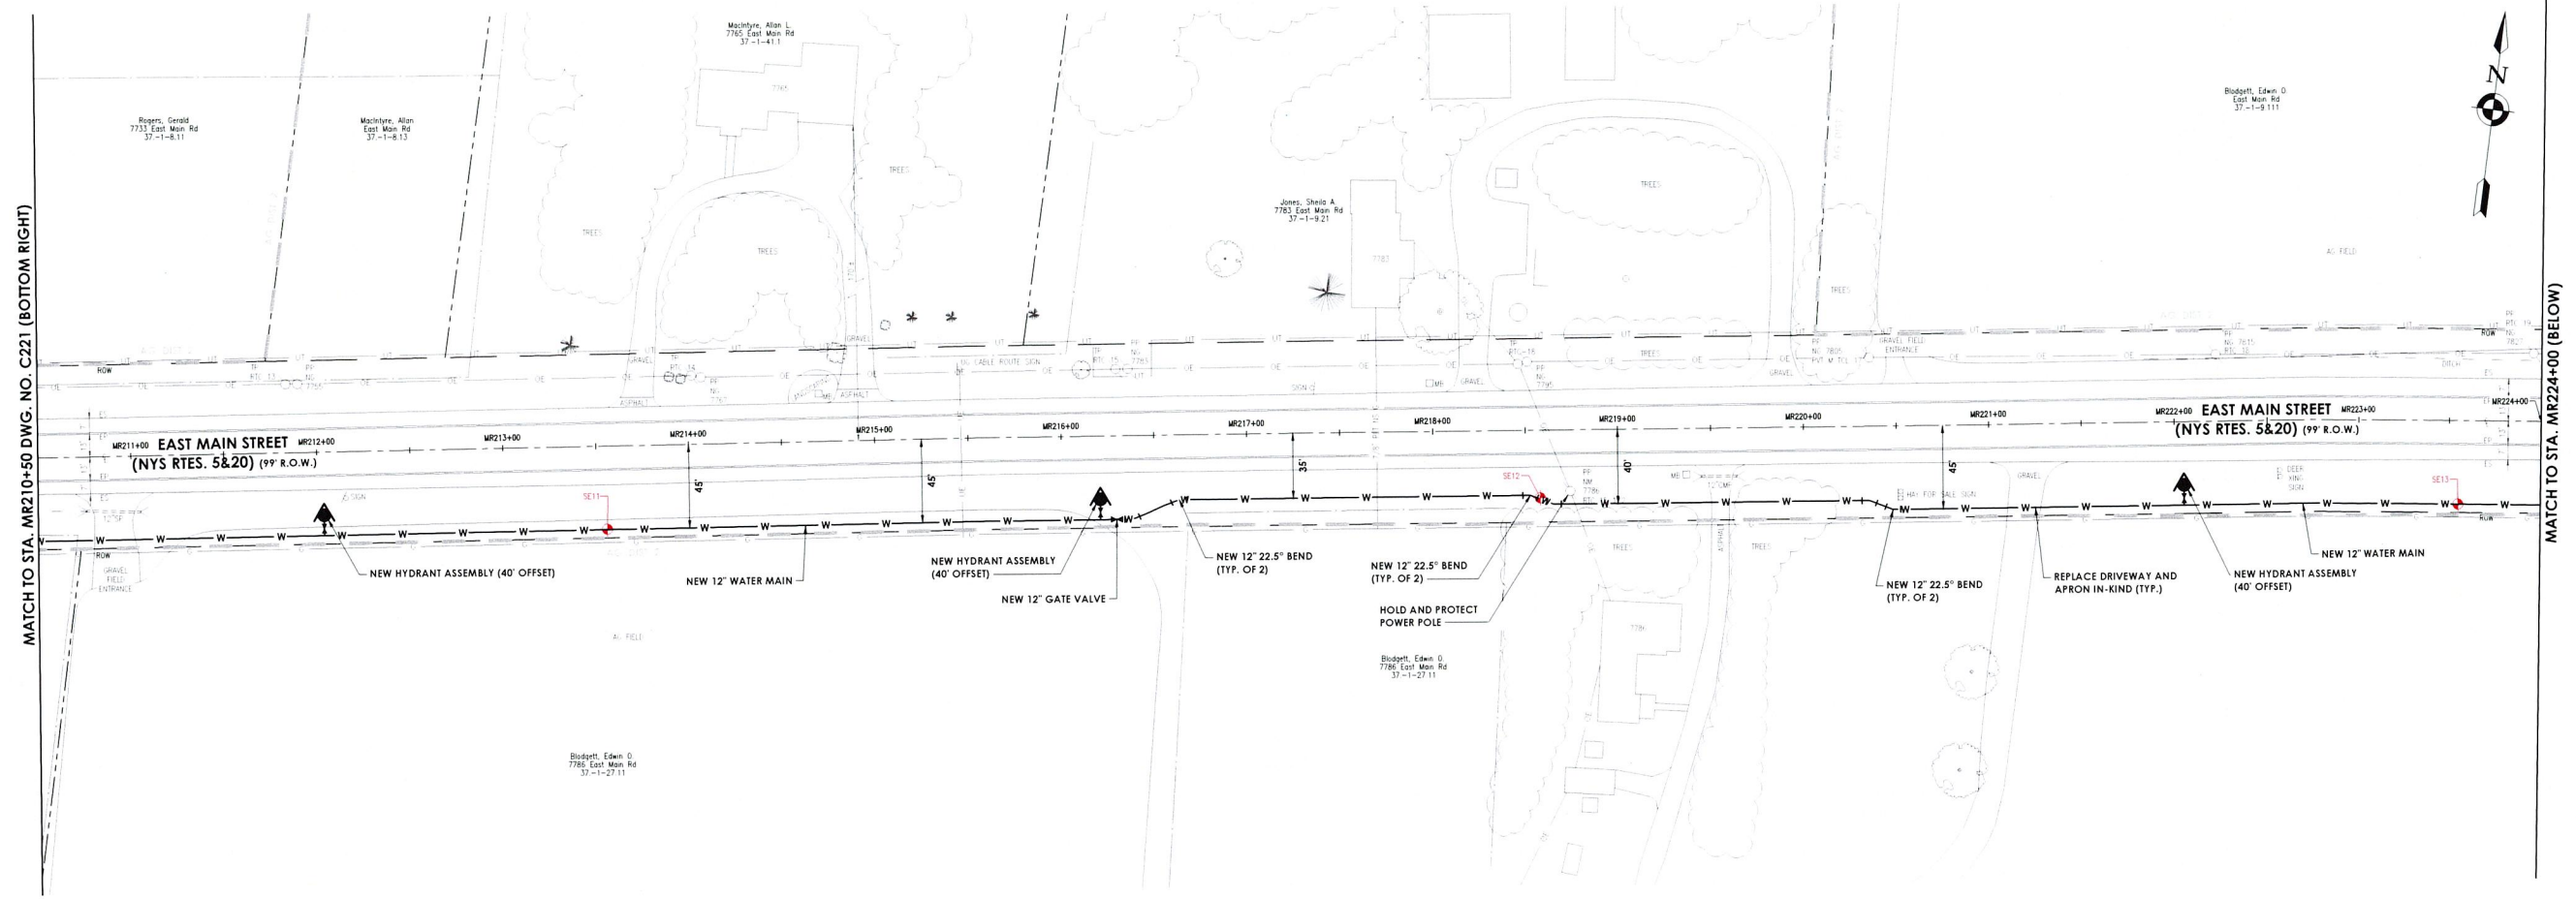



CPL | Architecture Engineering Planning
255 Woodcliff Drive, Suite 200
Fairport, NY 14450
CPLteam.com
NY ENGINEERING FIRM CERTIFICATE #0221419

PROJECT INFORMATION	
Project Number	R22.16973.00
Client Name	TOWN OF LIMA
Project Name	WATER DISTRICT NO. 5
Project Address	LIMA, NY
PROJECT ISSUE & REVISION SCHEDULE	
Date	Description

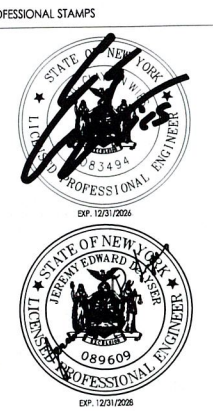

SHEET INFORMATION	
Issued	11/26/25
Project Status	Agency Review
Drawn By	KMS
Checked By	JED
Drawing Title	WATER MAIN PLAN - EAST MAIN ROAD - 3 OF 4

Drawing Number
C
222

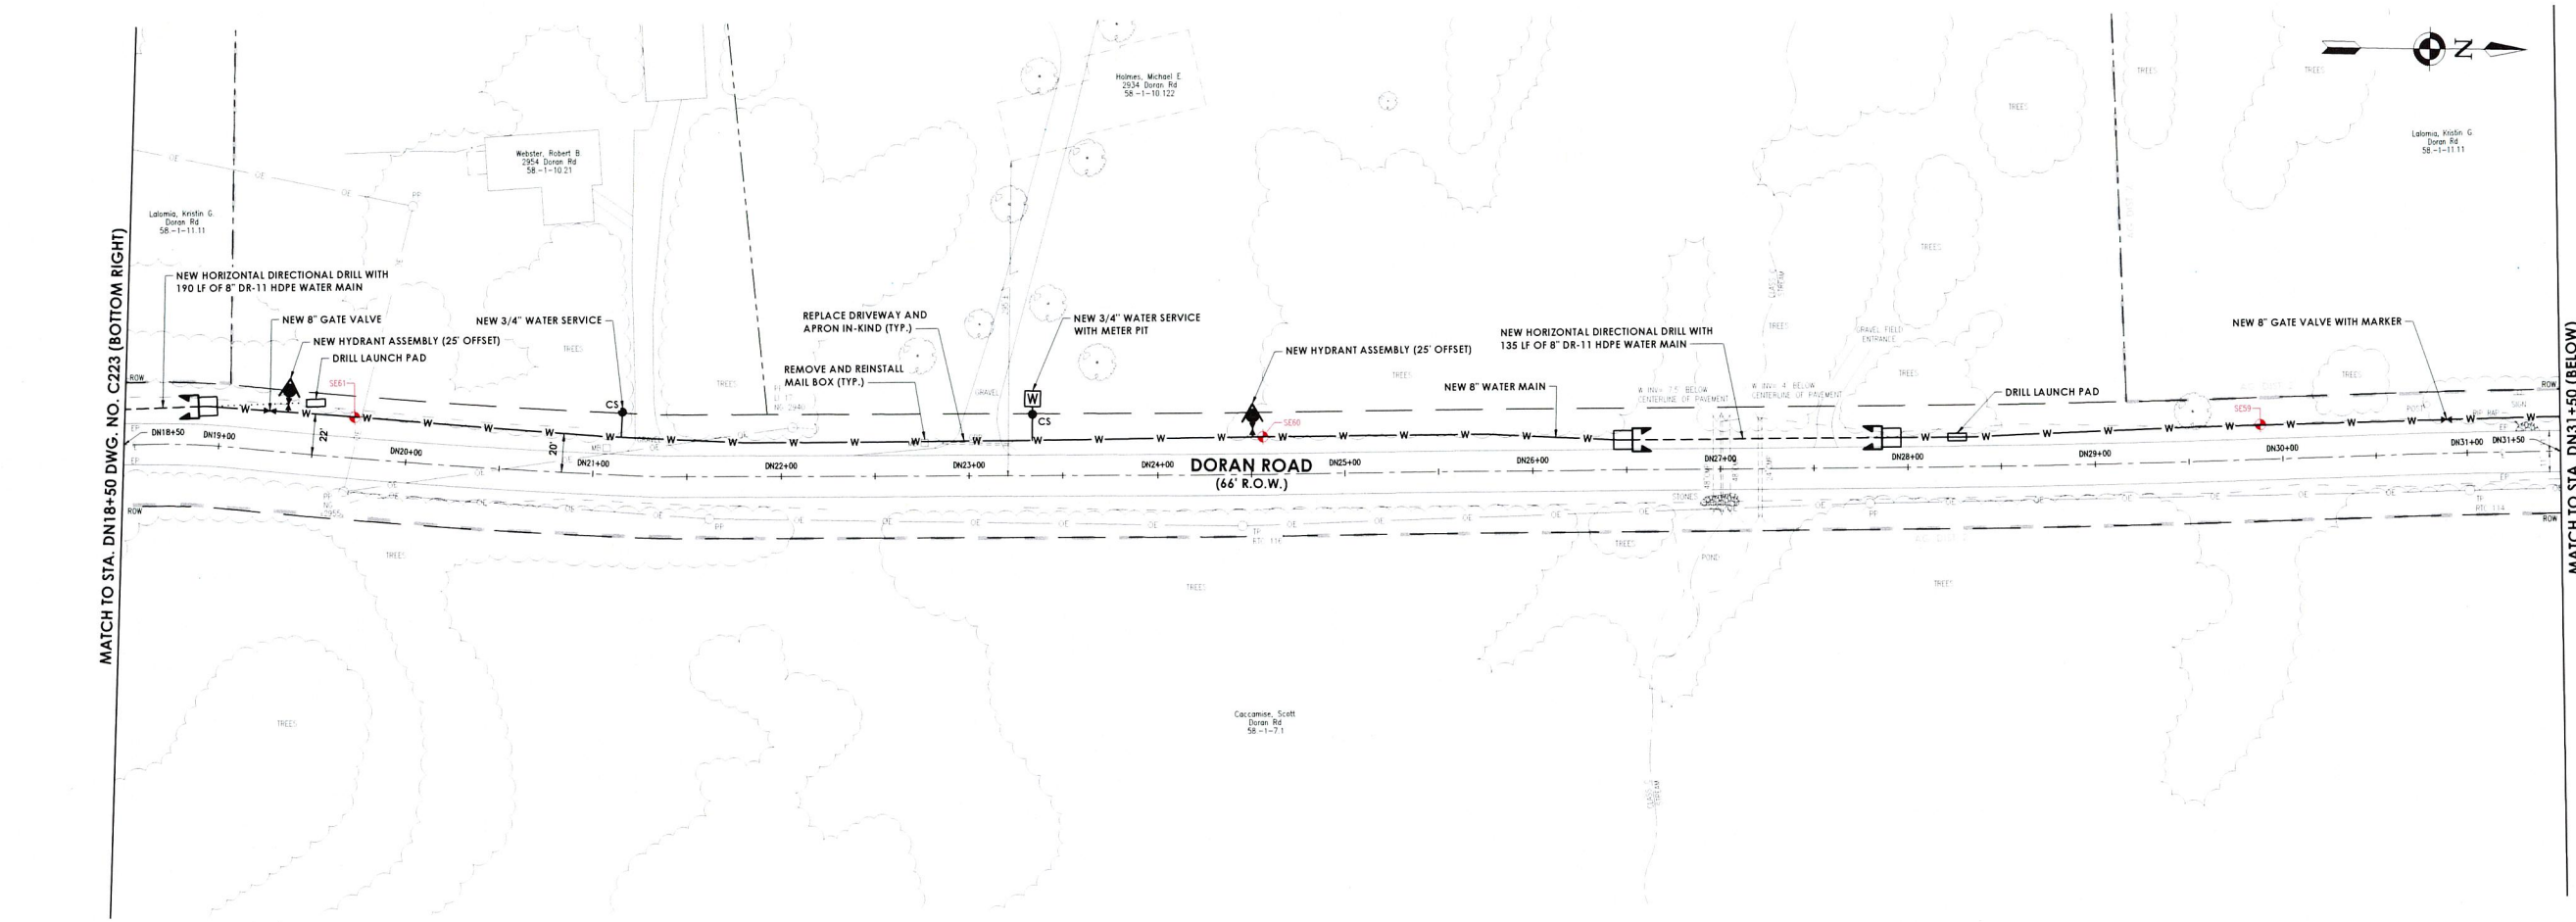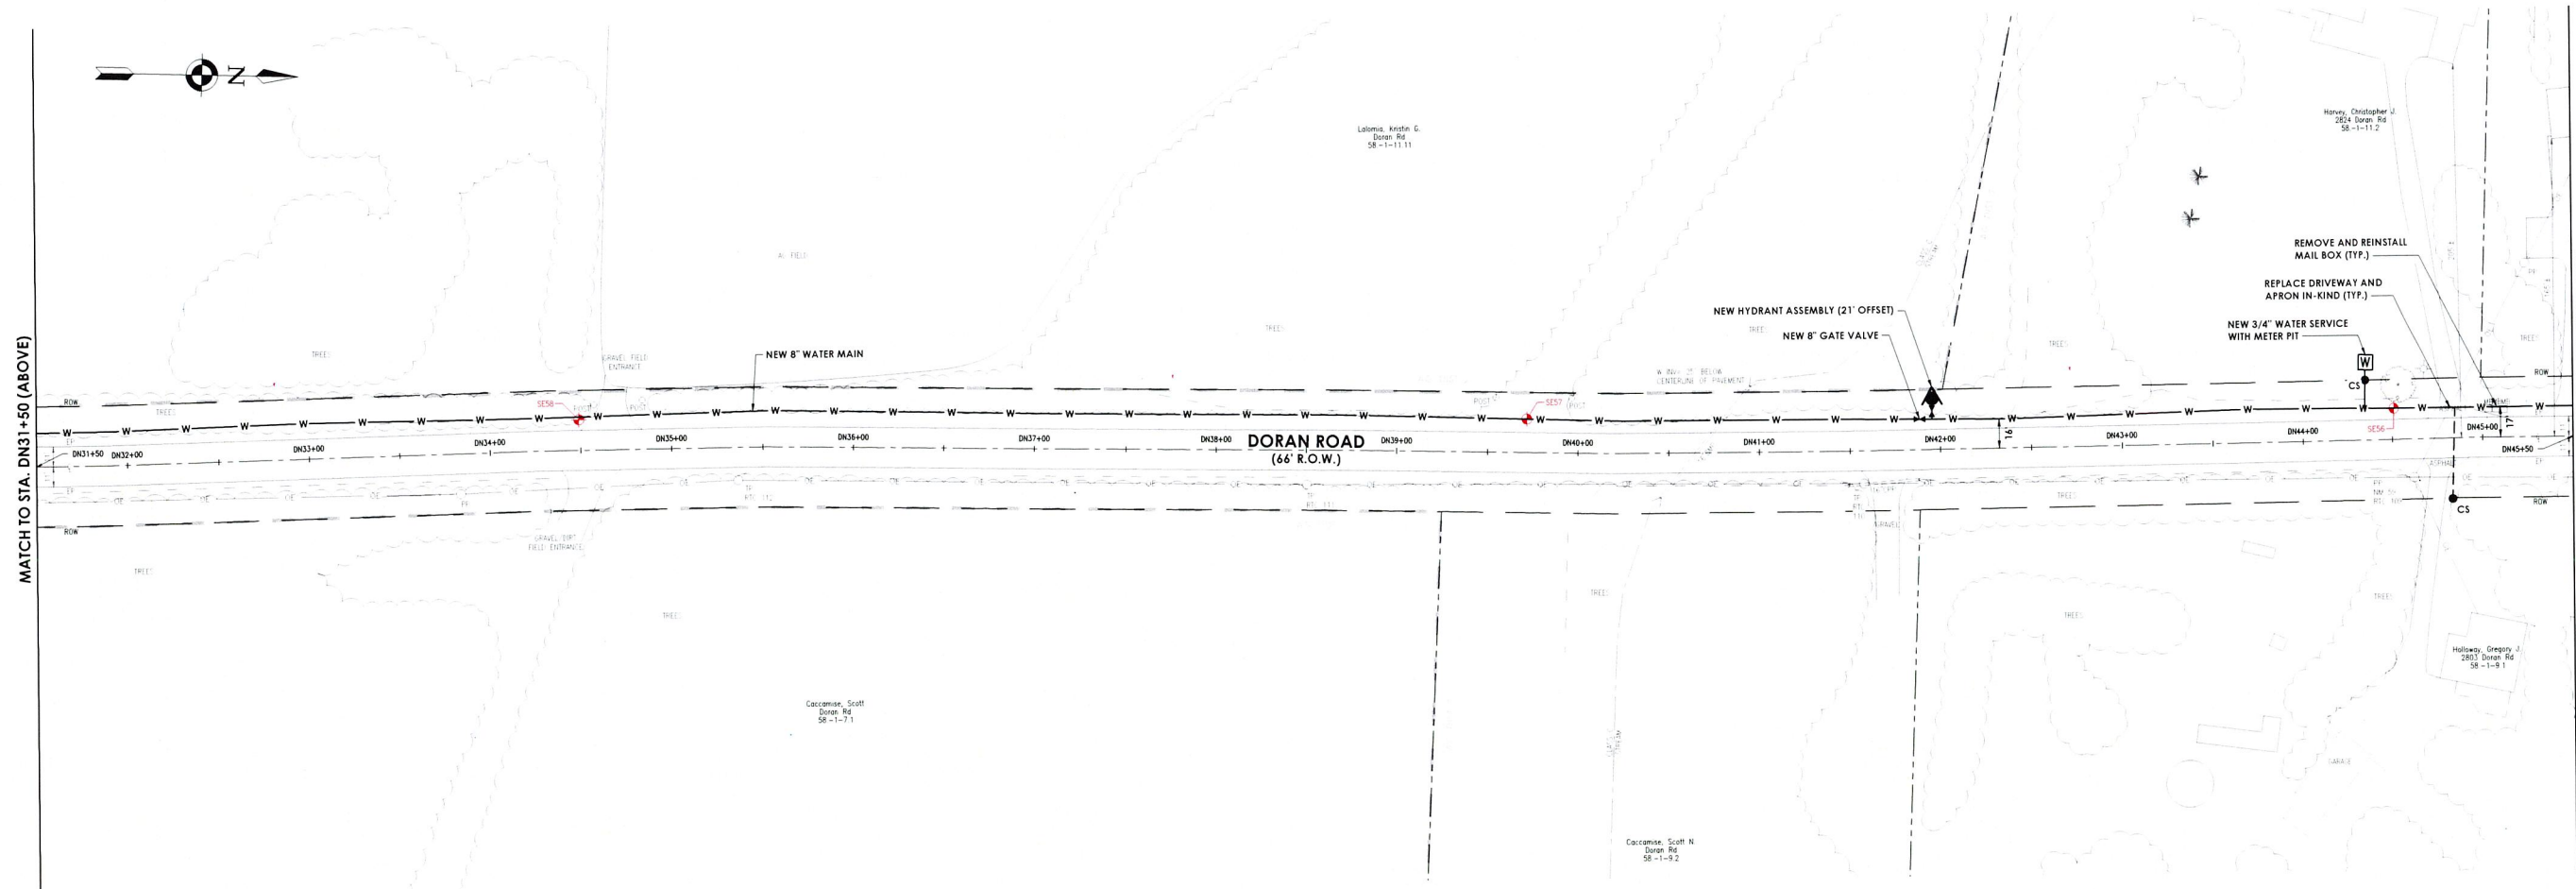

PROJECT INFORMATION		
Project Number	R22.16973.00	
Client Name	TOWN OF LIMA	
Project Name	WATER DISTRICT NO. 5	
Project Address	LIMA, NY	
PROJECT ISSUE & REVISION SCHEDULE		
No.	Date	Description

PROFESSIONAL STAMPS



Christopher J. Harvey
 2524 Doran Rd
 SE-1-11.2

Scott N. Caccamise
 2503 Doran Rd
 SE-1-9.2

NEW YORK STATE EDUCATION DEPARTMENT
 I, A. HARRISON, of the NEW YORK STATE EDUCATION DEPARTMENT and the COMMISSIONERS
 REGULARLY FOR ANY PERSON UNLAWFULLY USING THE DESIGNATION OF A LICENSED
 ARCHITECT, ENGINEER OR LANDSCAPE ARCHITECT, OR ANY OTHER PROFESSIONAL
 TITLE, SHALL, UPON THE VERIFICATION OF SUCH VIOLATION, BE REQUIRED TO FOLLOWED BY
 THE SIGNATURE AND THE DATE OF SUCH VIOLATION, AND A SPECIFIC DESCRIPTION OF THE
 VIOLATION.

SHEET INFORMATION

Issued	11/26/25	Scale	1" = 50'
Project Status	AGENCY REVIEW	Civil Revision Number	
Drawn By	KMS	Checked By	JED
Drawing Title	WATER MAIN PLAN - DORAN ROAD - 2 OF 8		

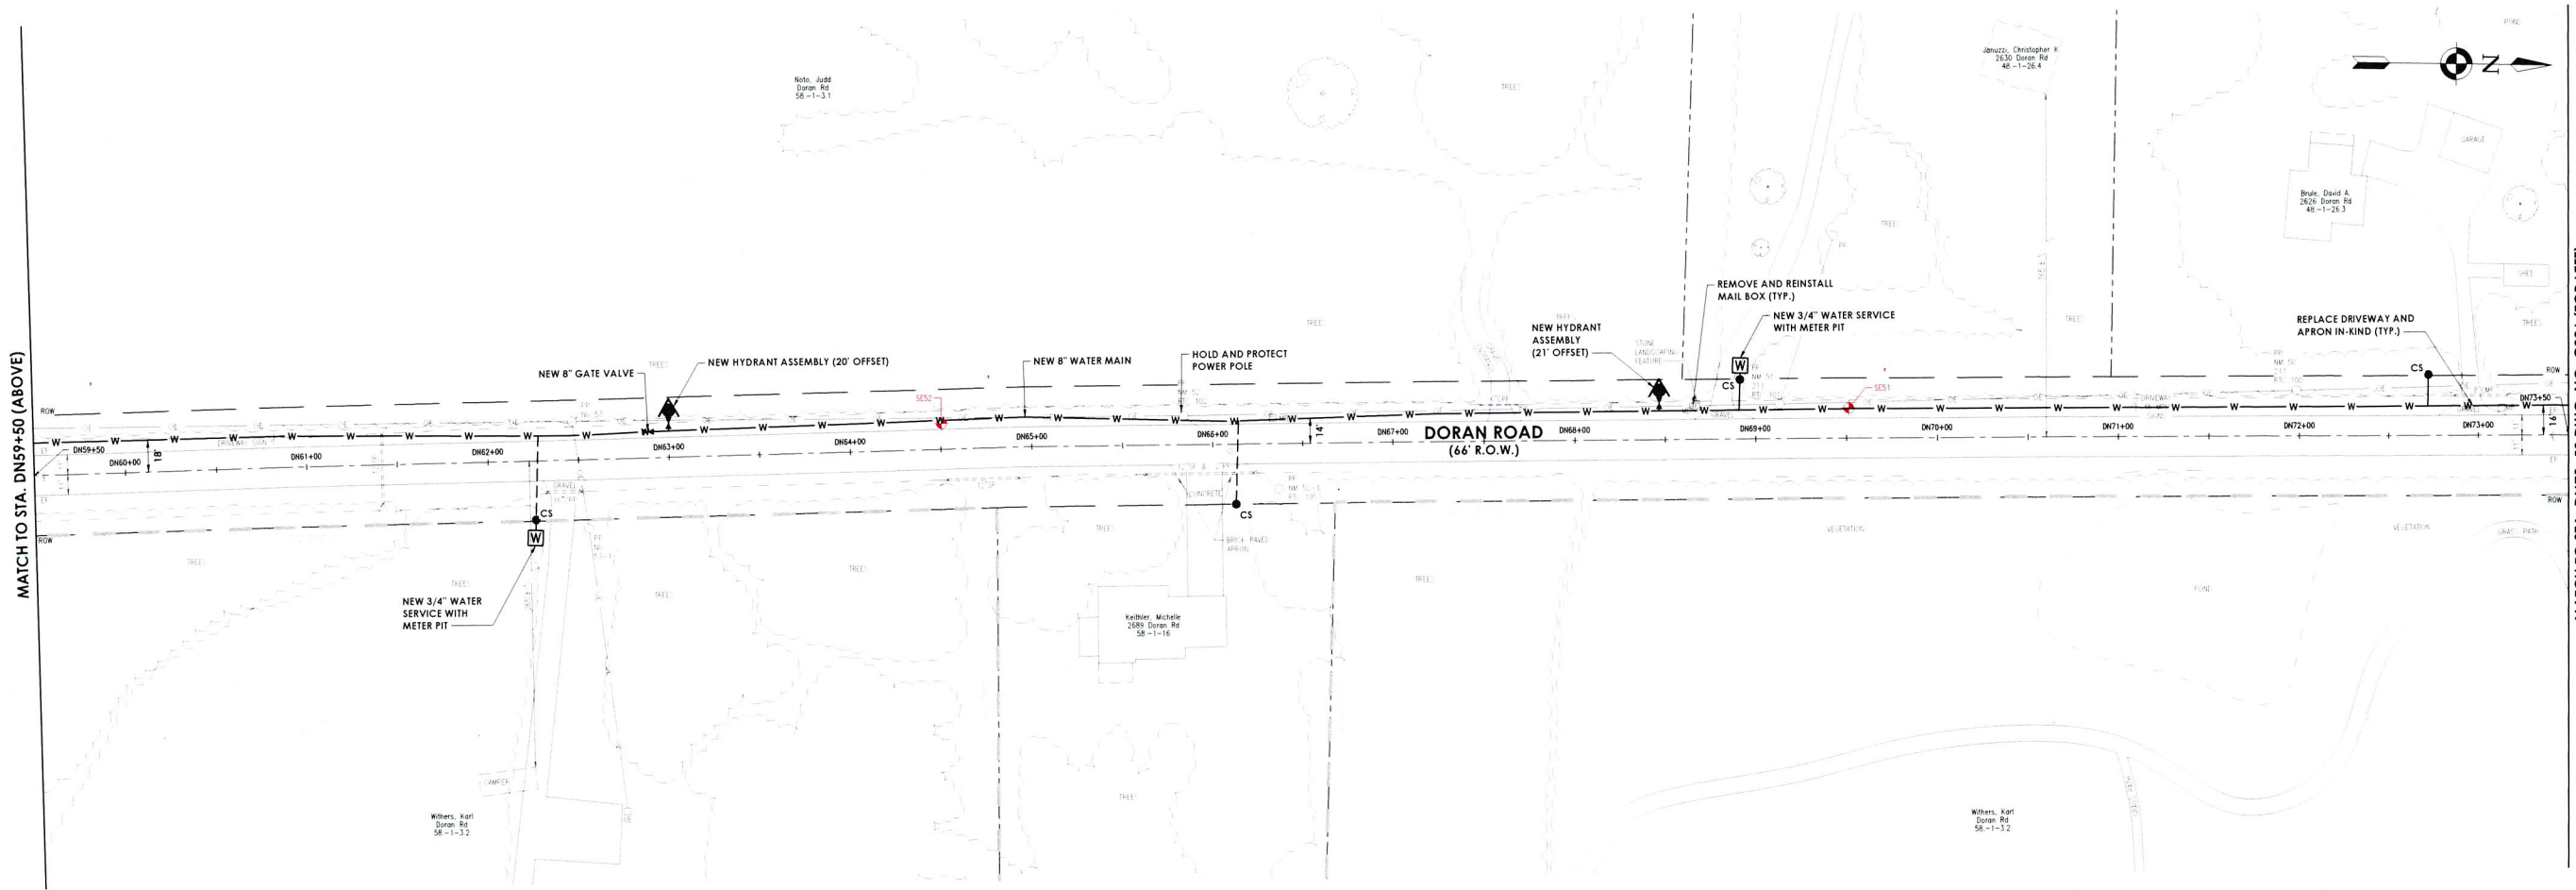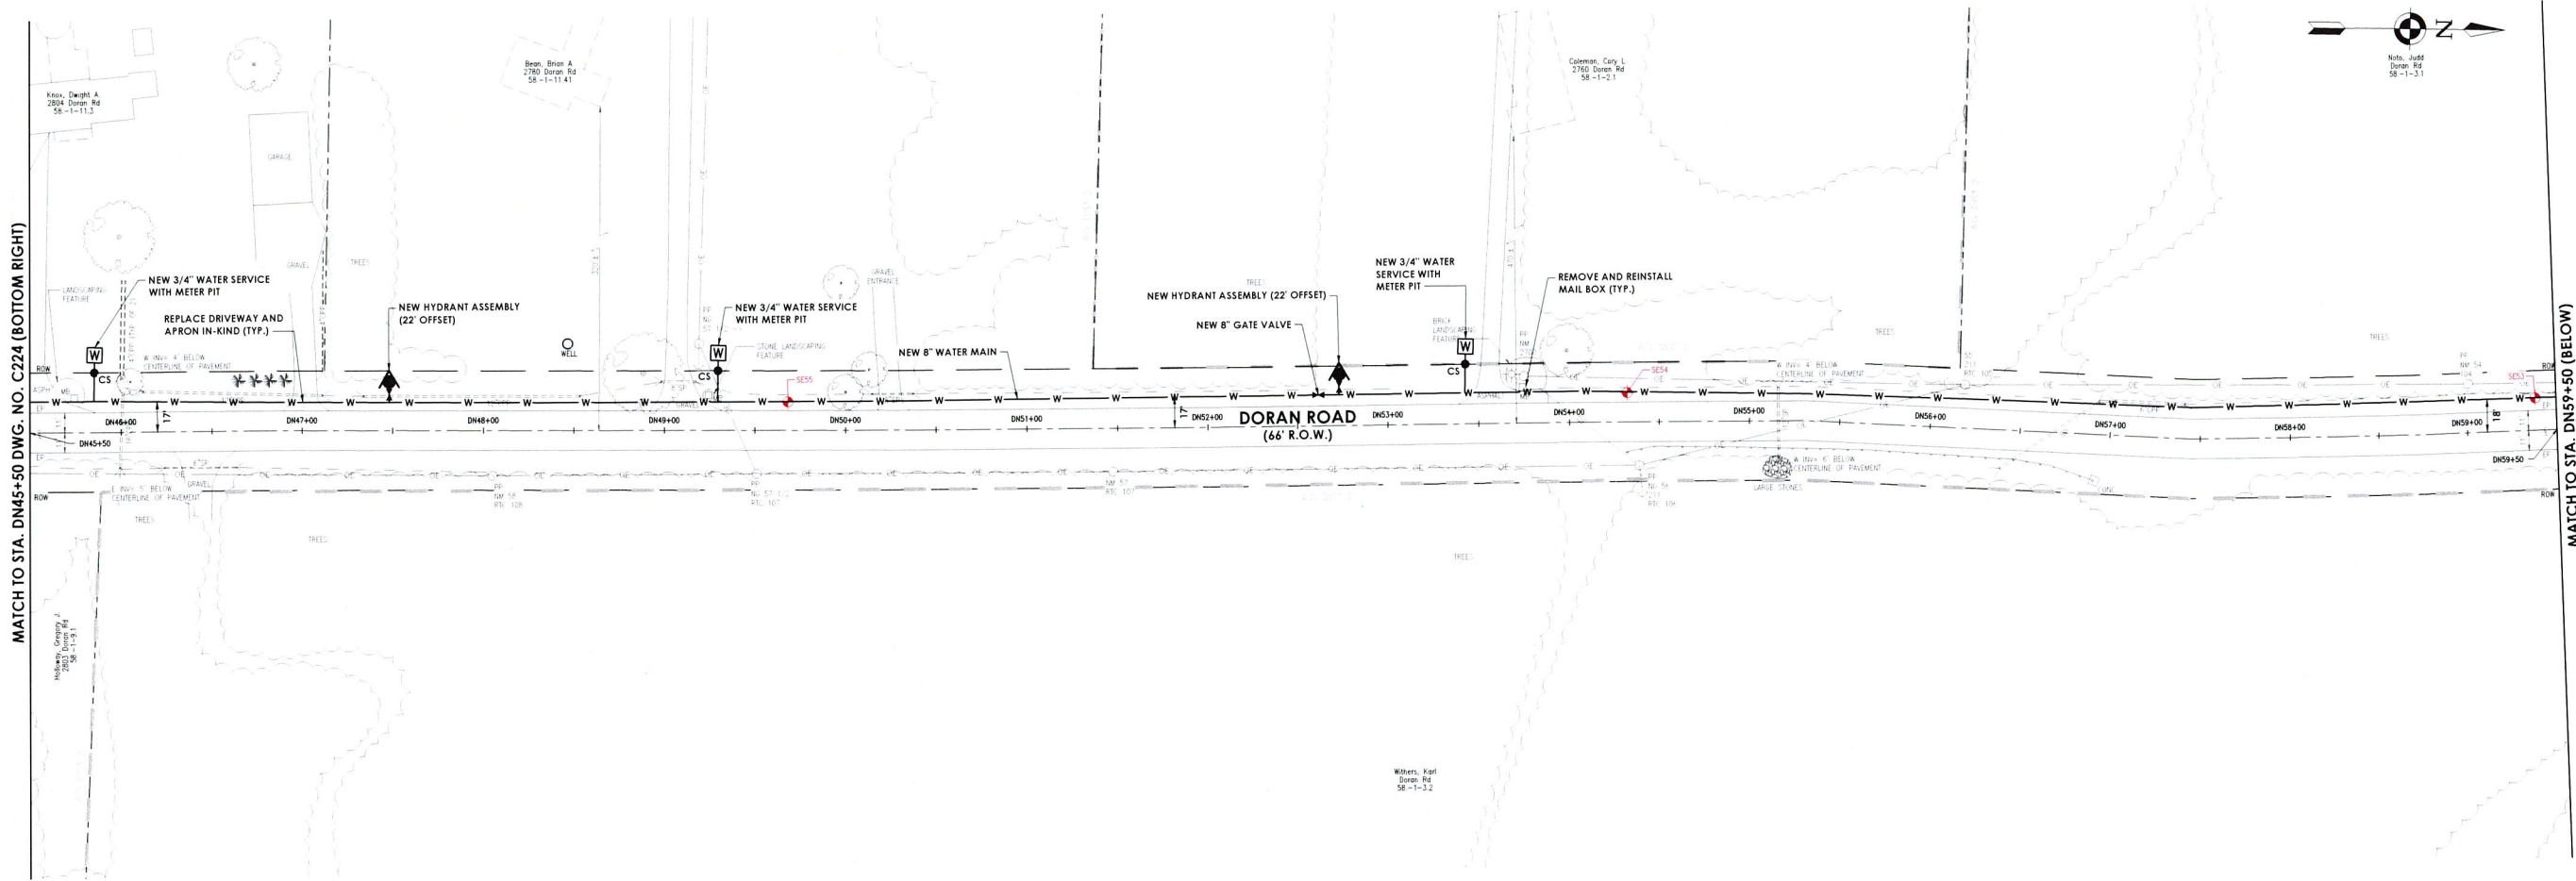

CPL | Architecture Engineering Planning
255 Woodcliff Drive, Suite 200
Fairport, NY 14450
CPLteam.com
NY ENGINEERING FIRM CERTIFICATE #0021419

PROJECT INFORMATION

Project Number
R221.6973.00
Client Name
TOWN OF LIMA
Project Name
WATER DISTRICT NO. 5

Project Address
LIMA, NY

PROJECT ISSUE & REVISION SCHEDULE

No.	Date	Description
-----	------	-------------

PROFESSIONAL STAMPS



NEW YORK STATE EDUCATION DEPARTMENT
I, A PROFESSIONAL ENGINEER, HEREBY CERTIFY THAT THE DESIGN AND CONSTRUCTION OF THE PROJECTS DESCRIBED IN THE ATTACHED PLANS AND SPECIFICATIONS WERE UNDER MY CLOSE PERSONAL SUPERVISION AND THAT I AM A LICENSED PROFESSIONAL ENGINEER IN THE STATE OF NEW YORK.

SHEET INFORMATION

Issued	Scale
11/26/25	1" = 50'
Project Status	Civil Revision Number
AGENCY REVIEW	
Drawn By	Checked By
KMS	JED
Drawing Title	
WATER MAIN PLAN - DORAN ROAD - 3 OF 8	

Drawing Number

C
225


Plotted By: Maureen Nolewinski

Date last plotted: 12/10/2025 9:55 PM

Date last accessed: 12/10/2025 9:45 PM


Sheet Size: 22x34
Drawing Name: C:\Users\molewinski\OneDrive\Documents\CPL\R22.16973.00\JMA.1\WD.5\Project Files\01 Design\03 Civil\CAD\SE Design.dwg

MATCH TO STA. DN73+50 DWG. NO. C225 (BOTTOM RIGHT)

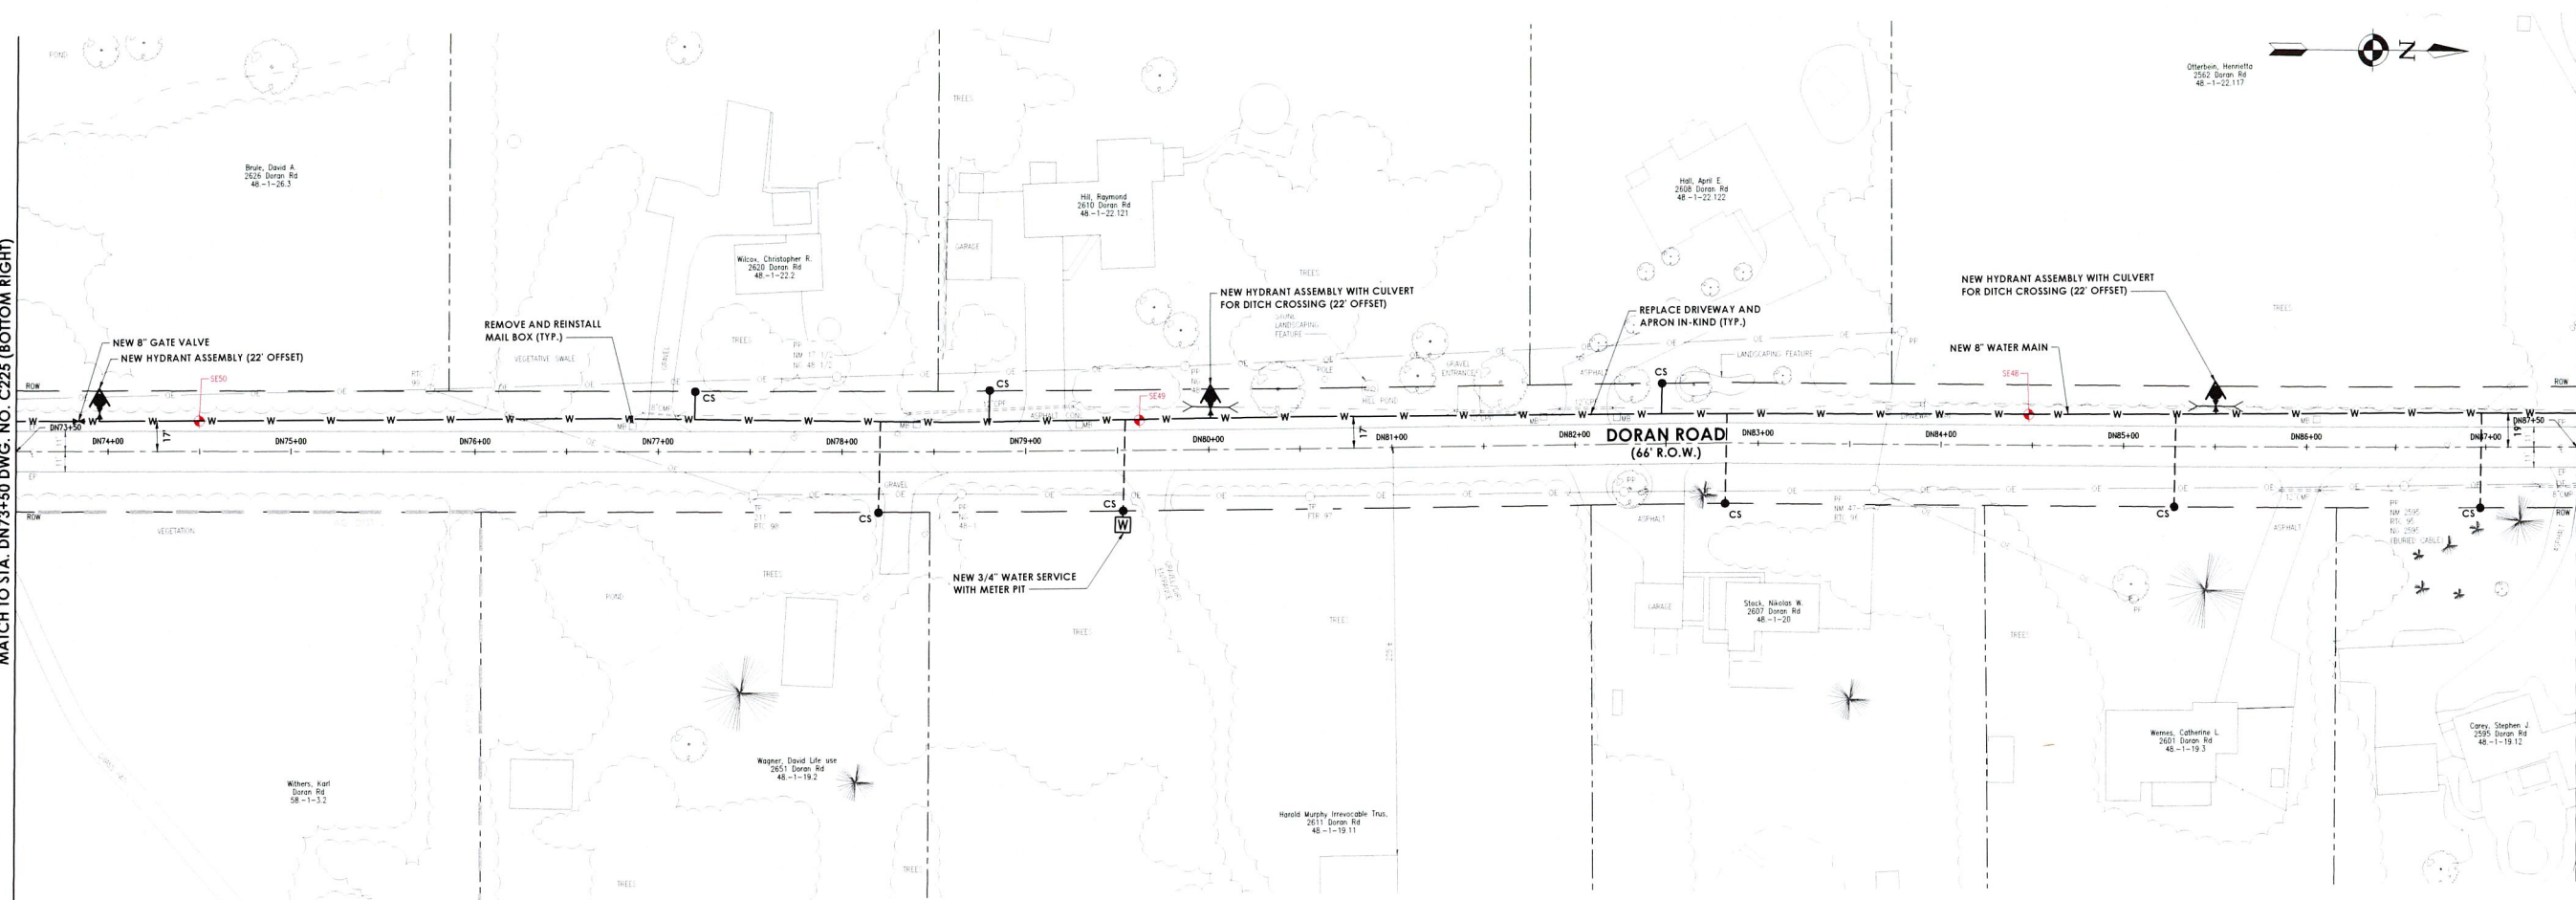

MATCH TO STA. DN87+50 (BELOW)

MATCH TO STA. DN87+50 (ABOVE)

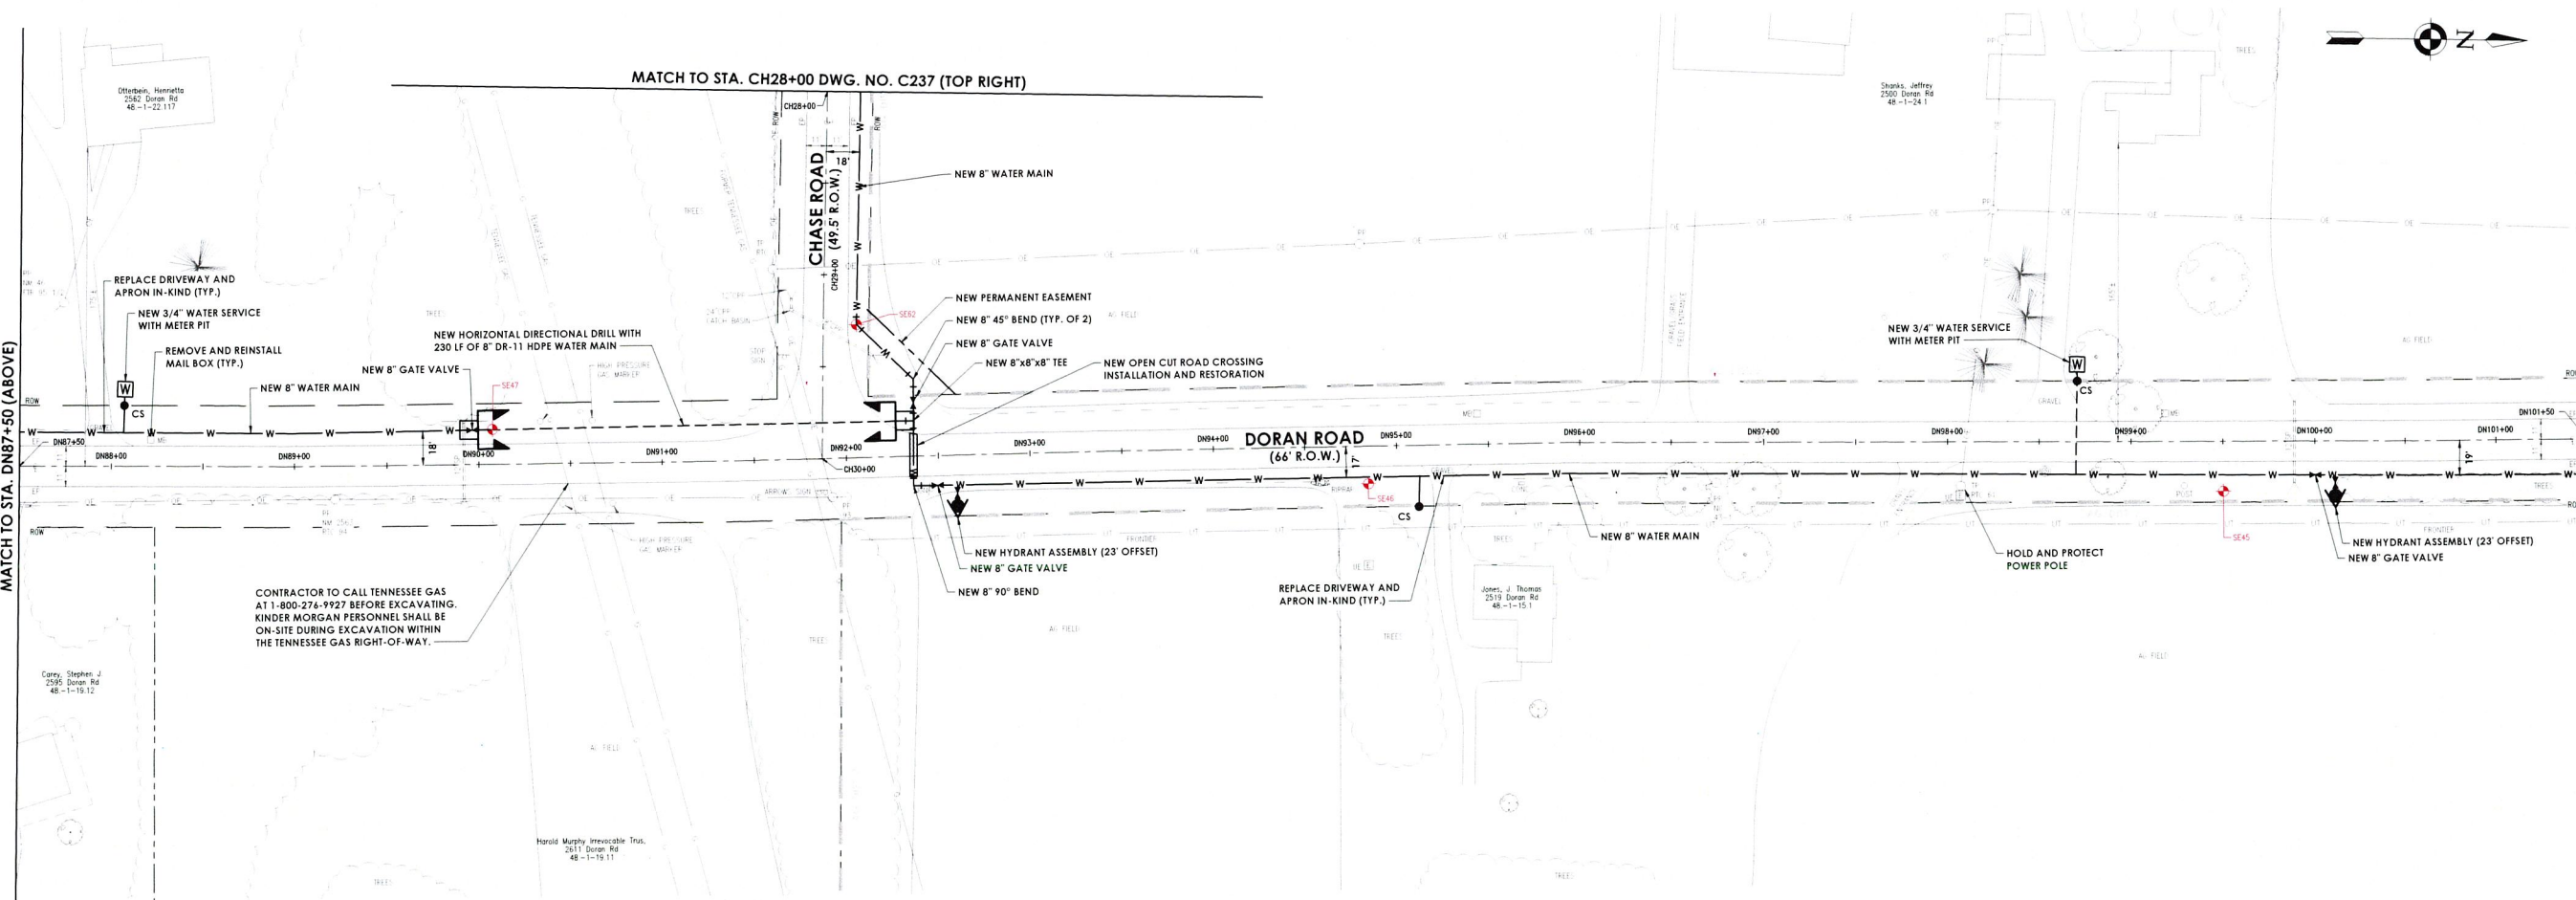

MATCH TO STA. DN101+50 DWG. NO. C227 (TOP LEFT)

PROJECT INFORMATION	
Project Number	R22.16973.00
Client Name	TOWN OF LIMA
Project Name	WATER DISTRICT NO. 5
Project Address	LIMA, NY
PROJECT ISSUE & REVISION SCHEDULE	
No.	Date Description






NEW YORK STATE REGULATION INFORMATION	
IT IS A VIOLATION OF THE NEW YORK STATE EDUCATION LAW AND THE COMMISSION'S REGULATIONS FOR ANY PERSON, UNDER ANY CIRCUMSTANCES, TO ALTER ANY PART OF ANY ARCHITECT, ENGINEER OR LAND SURVEYOR'S SEAL OR SIGNATURE OR TO ALTER THE SEAL OR SIGNATURE OF ANY ARCHITECT, ENGINEER OR LAND SURVEYOR 
SHEET INFORMATION	
Issued	11/26/25
Project Status	Agency Review
Drawn By	KMS
Checked By	JED
Drawing Title	WATER MAIN PLAN - DORAN ROAD - 4 OF 8



Drawing Number

C
227

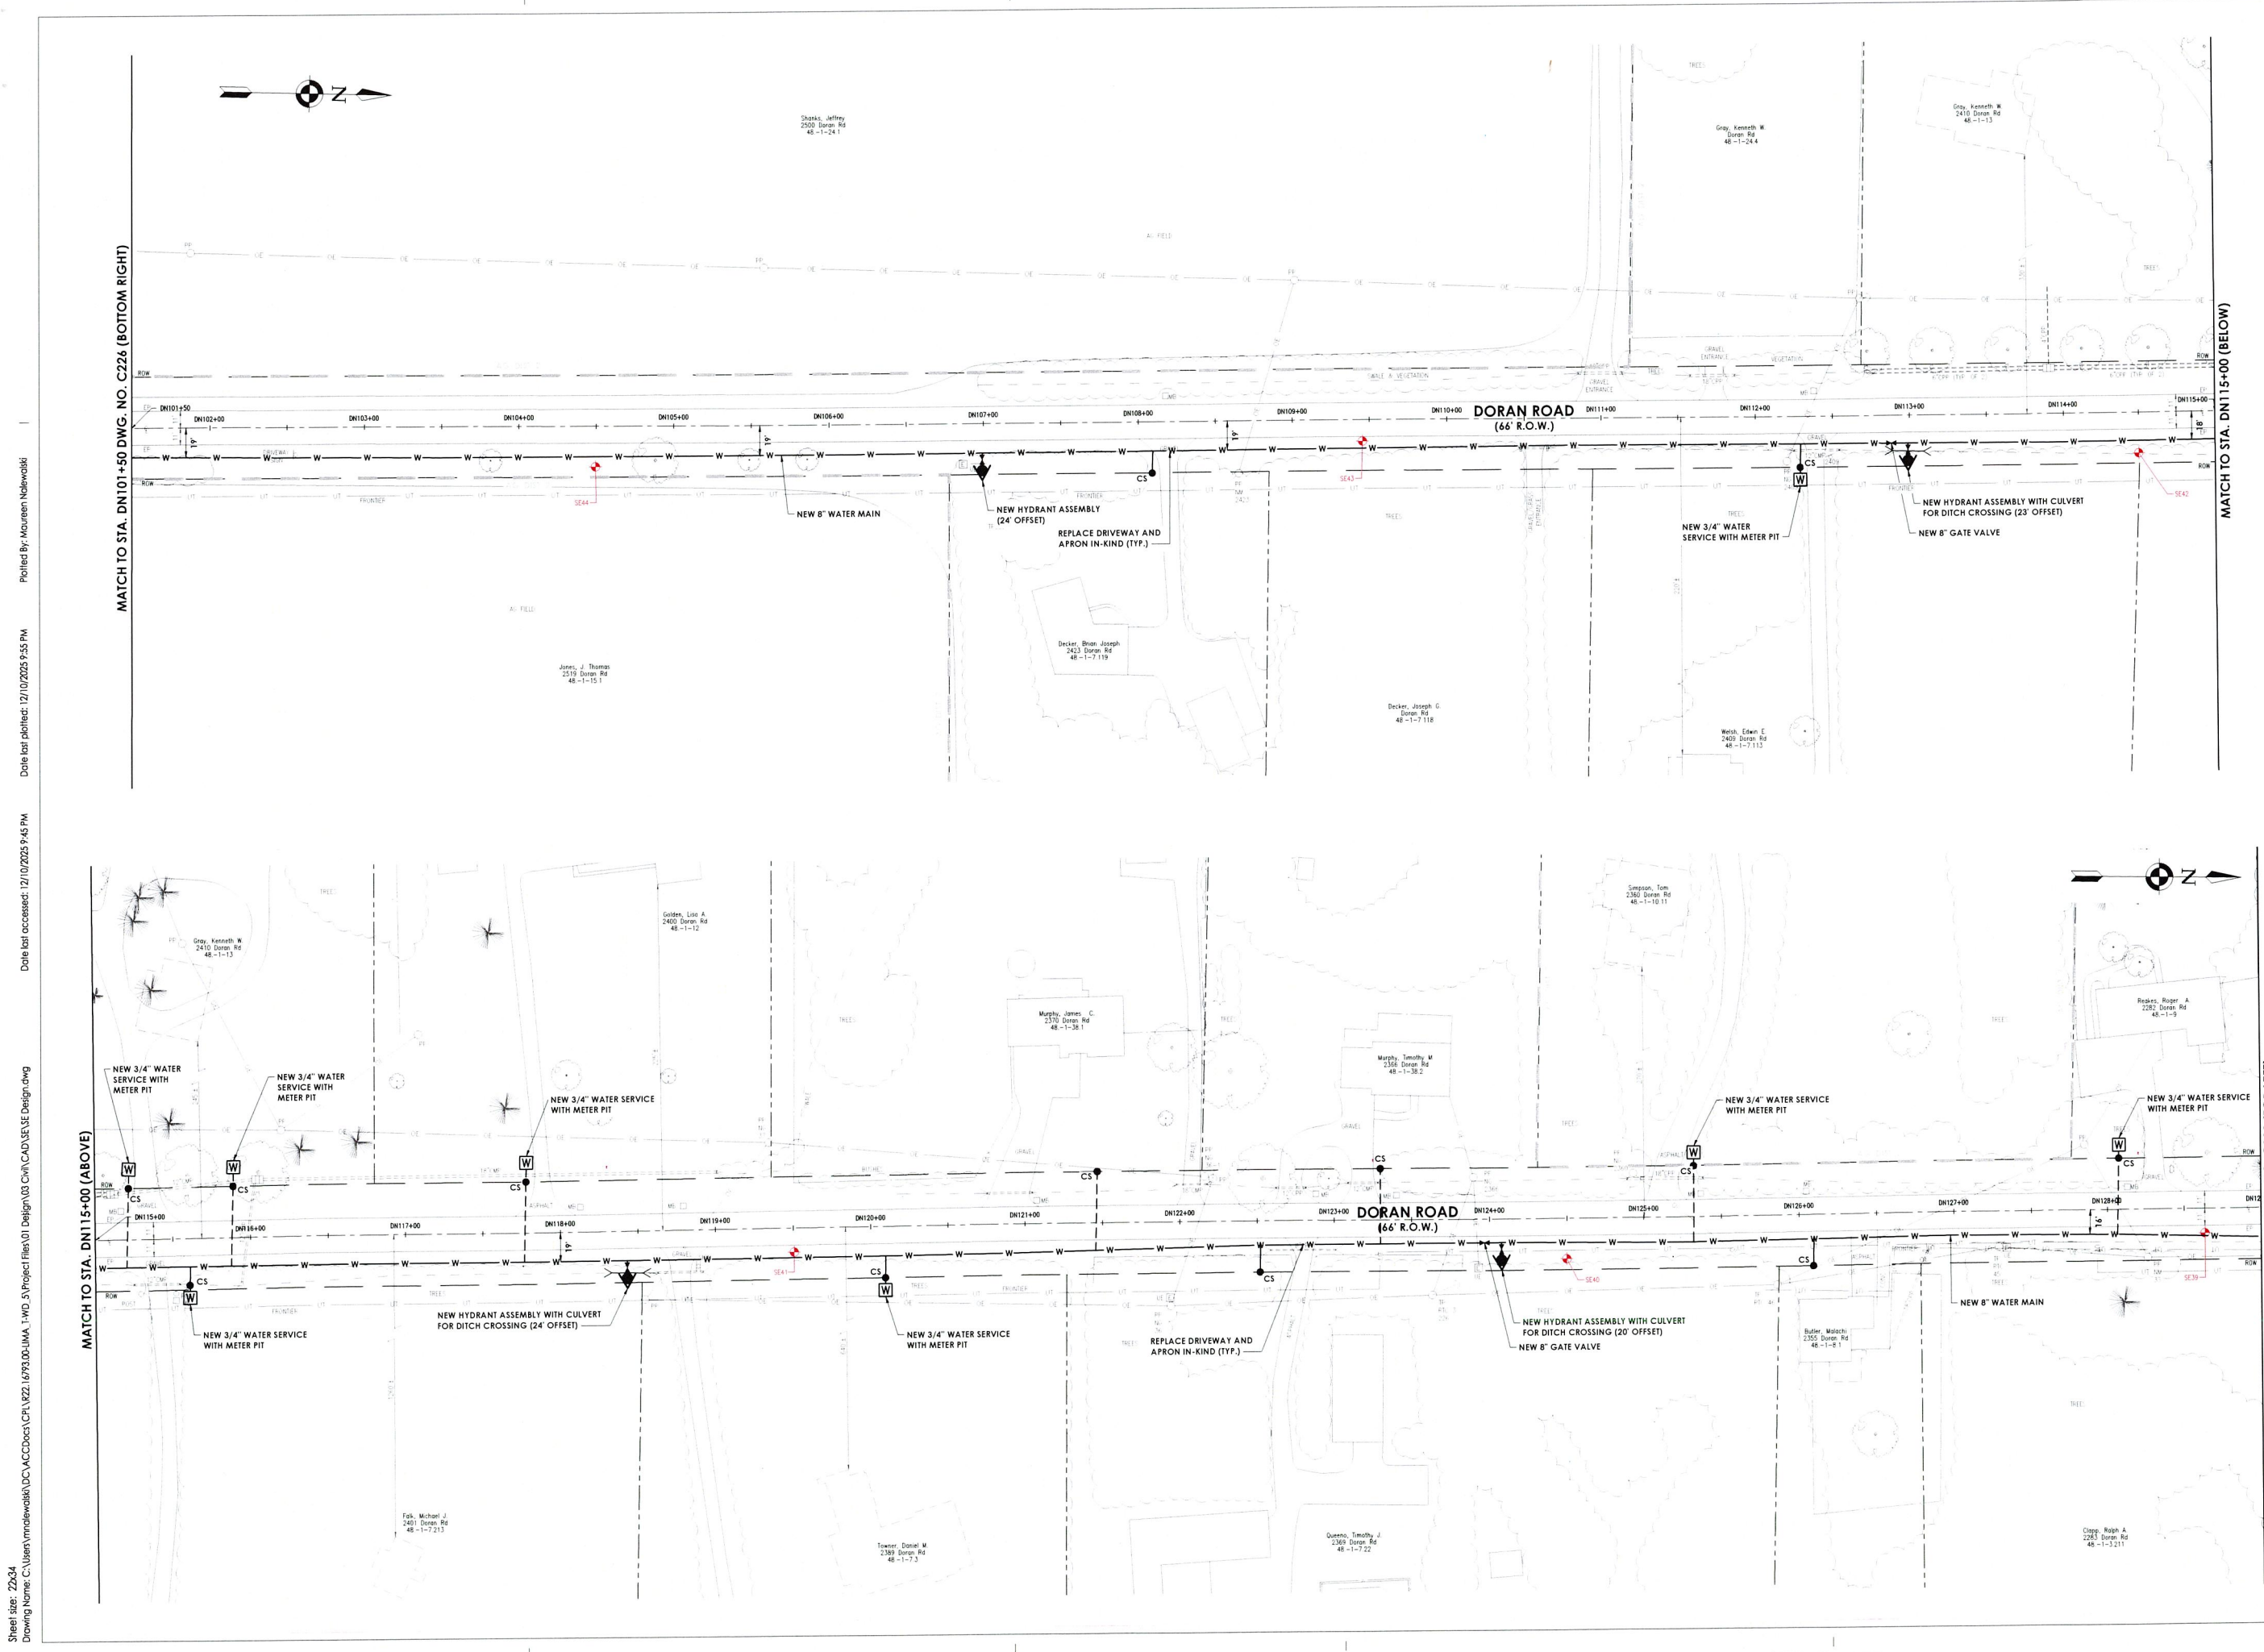

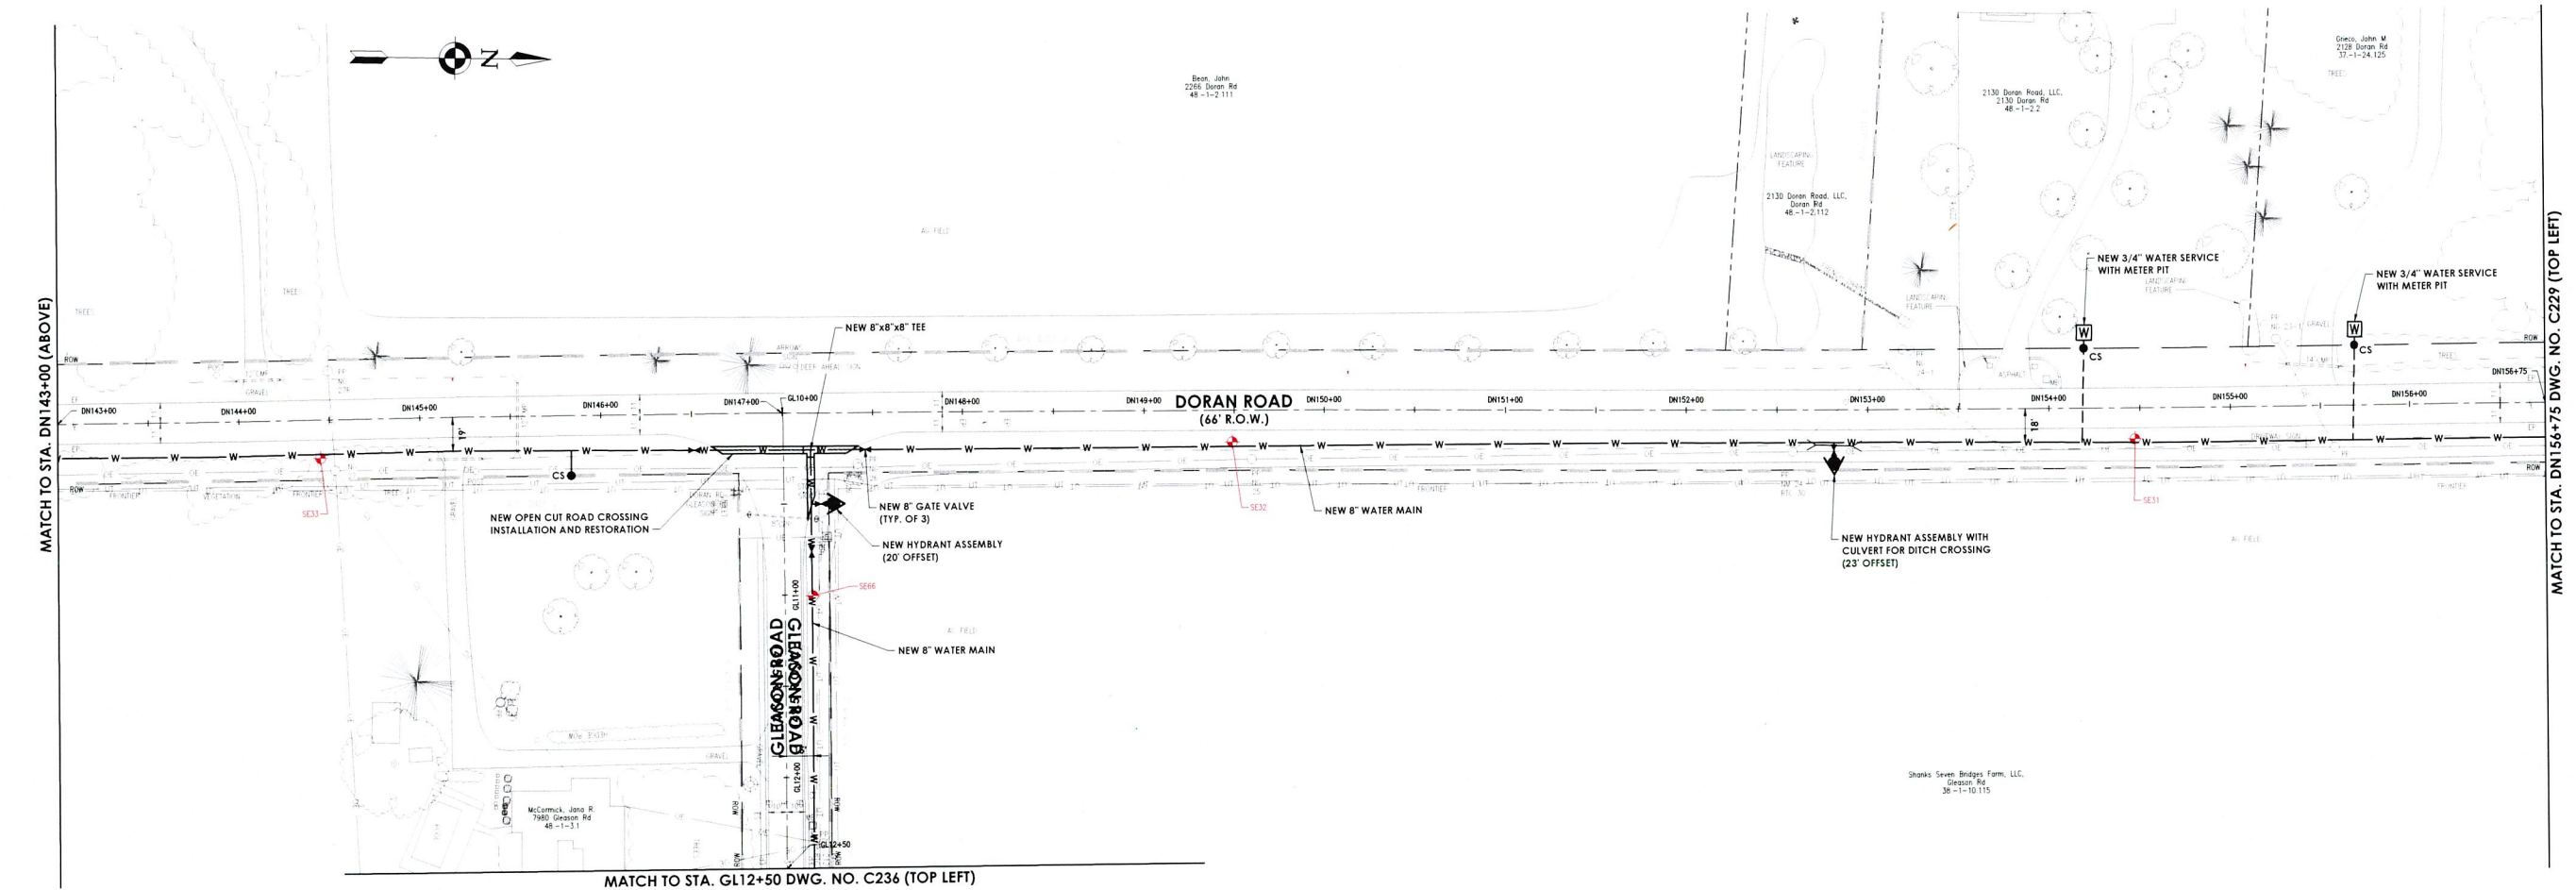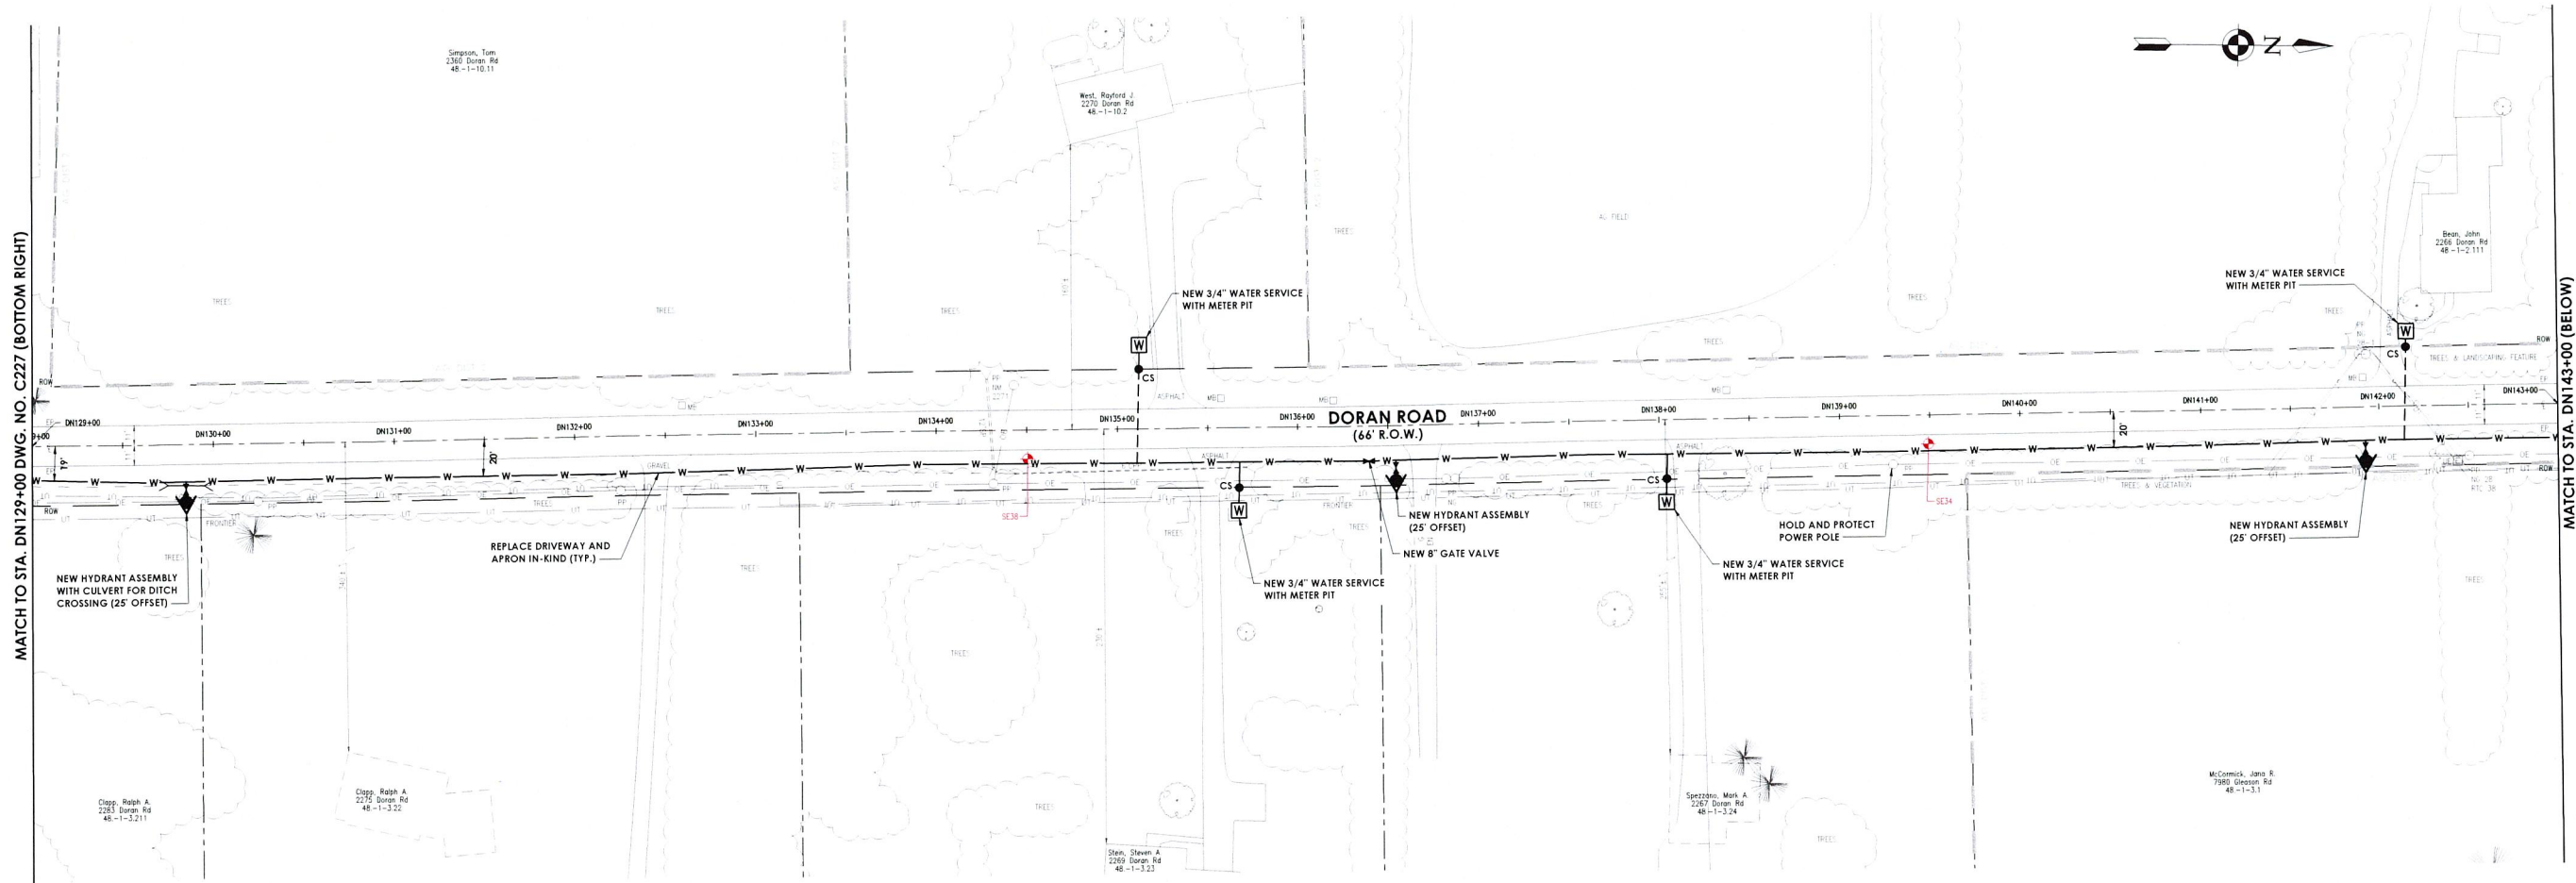


CPL | Architecture Engineering Planning
255 Woodcliff Drive, Suite 200
Fairport, NY 14450
CPLteam.com
NY ENGINEERING FIRM CERTIFICATE #0201419

PROJECT INFORMATION
Project Number
R22.16973.00
Client Name
TOWN OF LIMA
Project Name
WATER DISTRICT NO. 5



Project Address
LIMA, NY

PROJECT ISSUE & REVISION SCHEDULE
No. Date Description

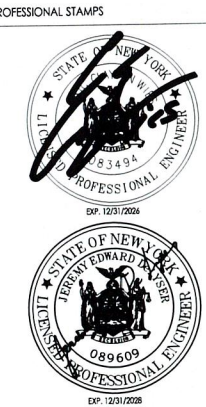

NEW YORK STATE EDUCATION DEPARTMENT
IT IS A VIOLATION OF THE NEW YORK STATE EDUCATION LAW AND THE COMMISSIONER'S REGULATIONS FOR ANY PERSON, WHILE ACTING UNDER THE SUPERVISION OF A LICENSED ARCHITECT, ENGINEER OR LAND SURVEYOR, TO ALTER AN ITEM IN ANY WAY, IF AN ITEM BEARING THE SEAL OF AN ARCHITECT, ENGINEER OR SURVEYOR IS ALTERED. THE ALTERING PARTY SHALL APPLY TO THE FIRM NEW SEAL AND THE ALTERATION AUTHORIZED BY FOLLOWING BY THEIR SIGNATURE AND THE DATE OF SUCH ALTERATION, AND A SPECIFIC DESCRIPTION OF THE ALTERATION.
SHEET INFORMATION
Issued 11/26/25 Scale 1" = 50'
Project Status Civil Revision Number
AGENCY REVIEW
Drawn By KMS Checked By JED
Drawing Title
**WATER MAIN PLAN -
DORAN ROAD - 6 OF 8**

Drawing Number
**C
228**

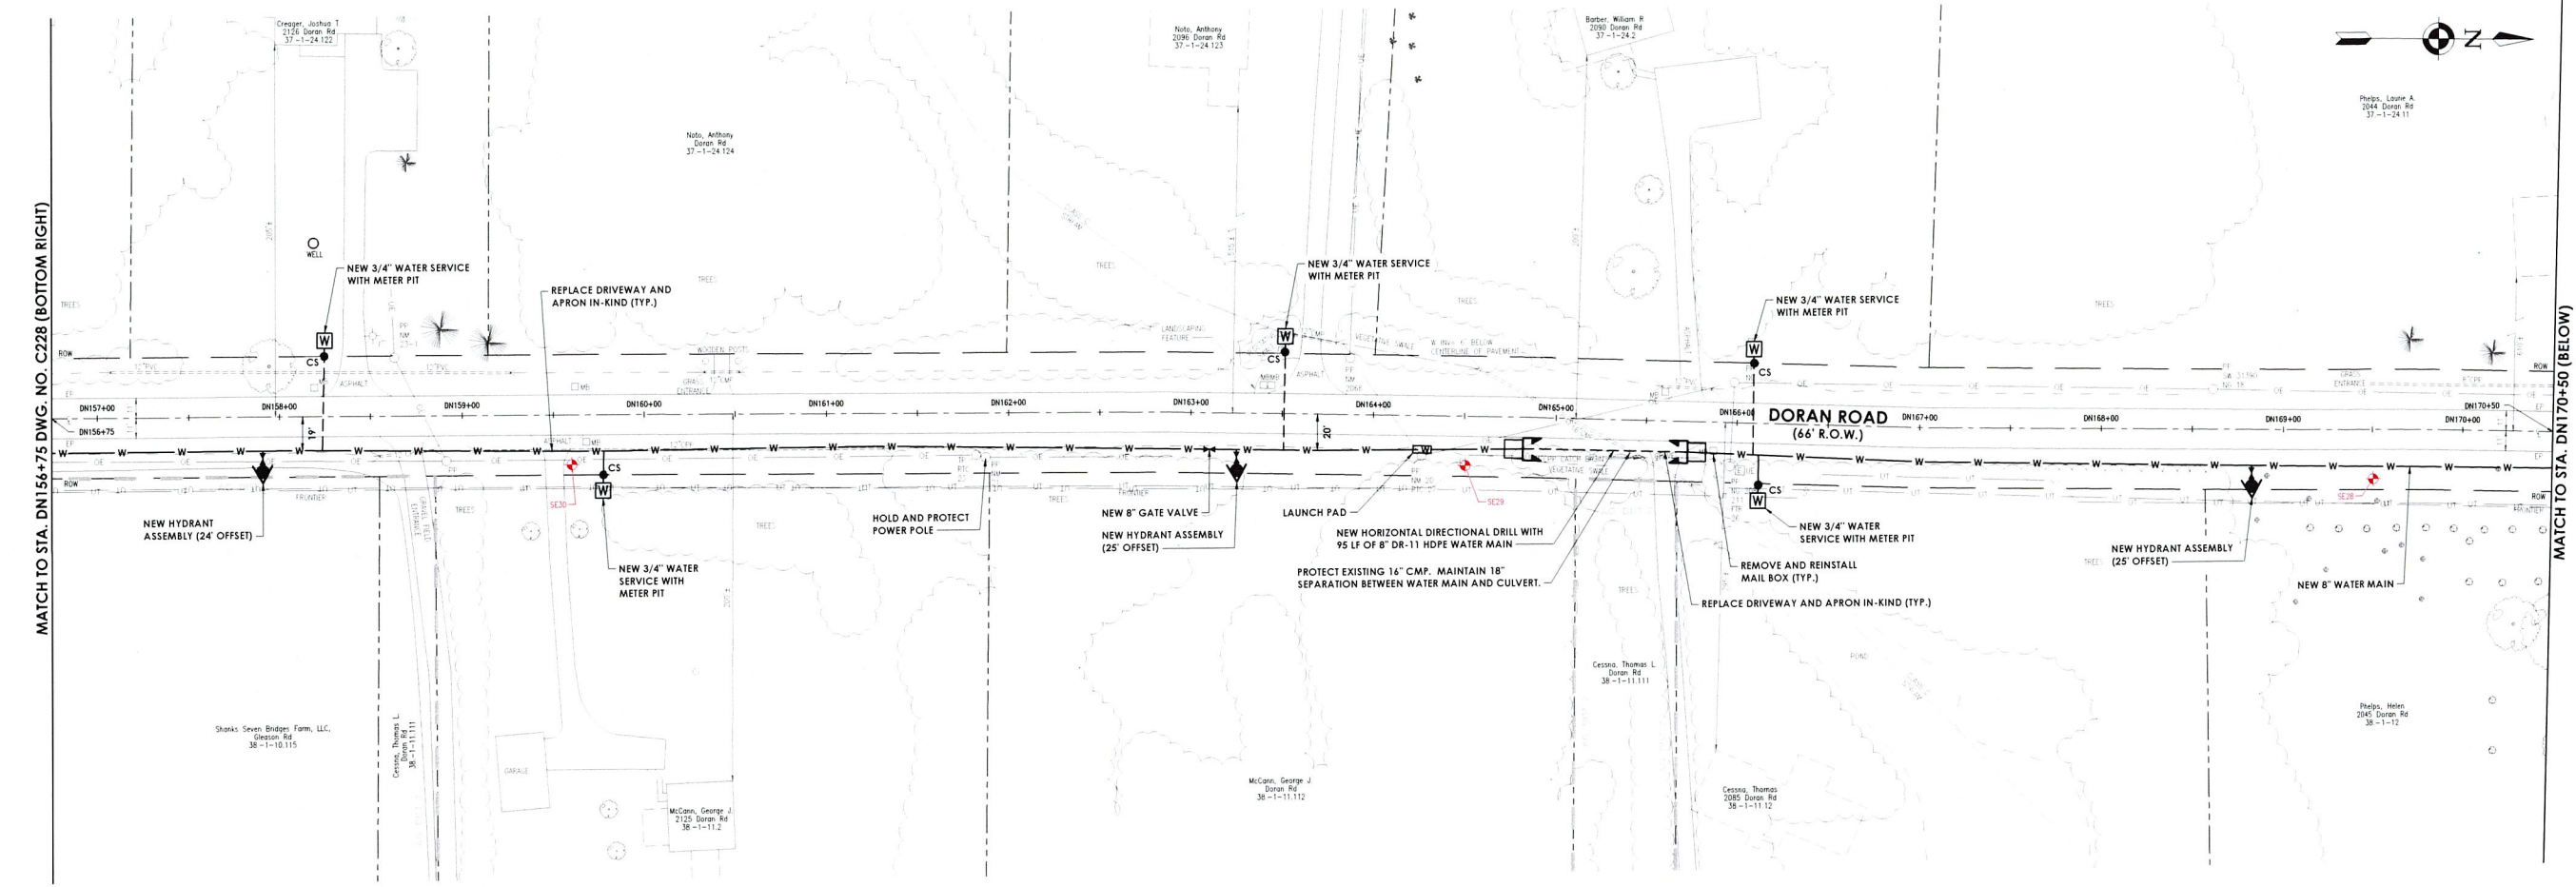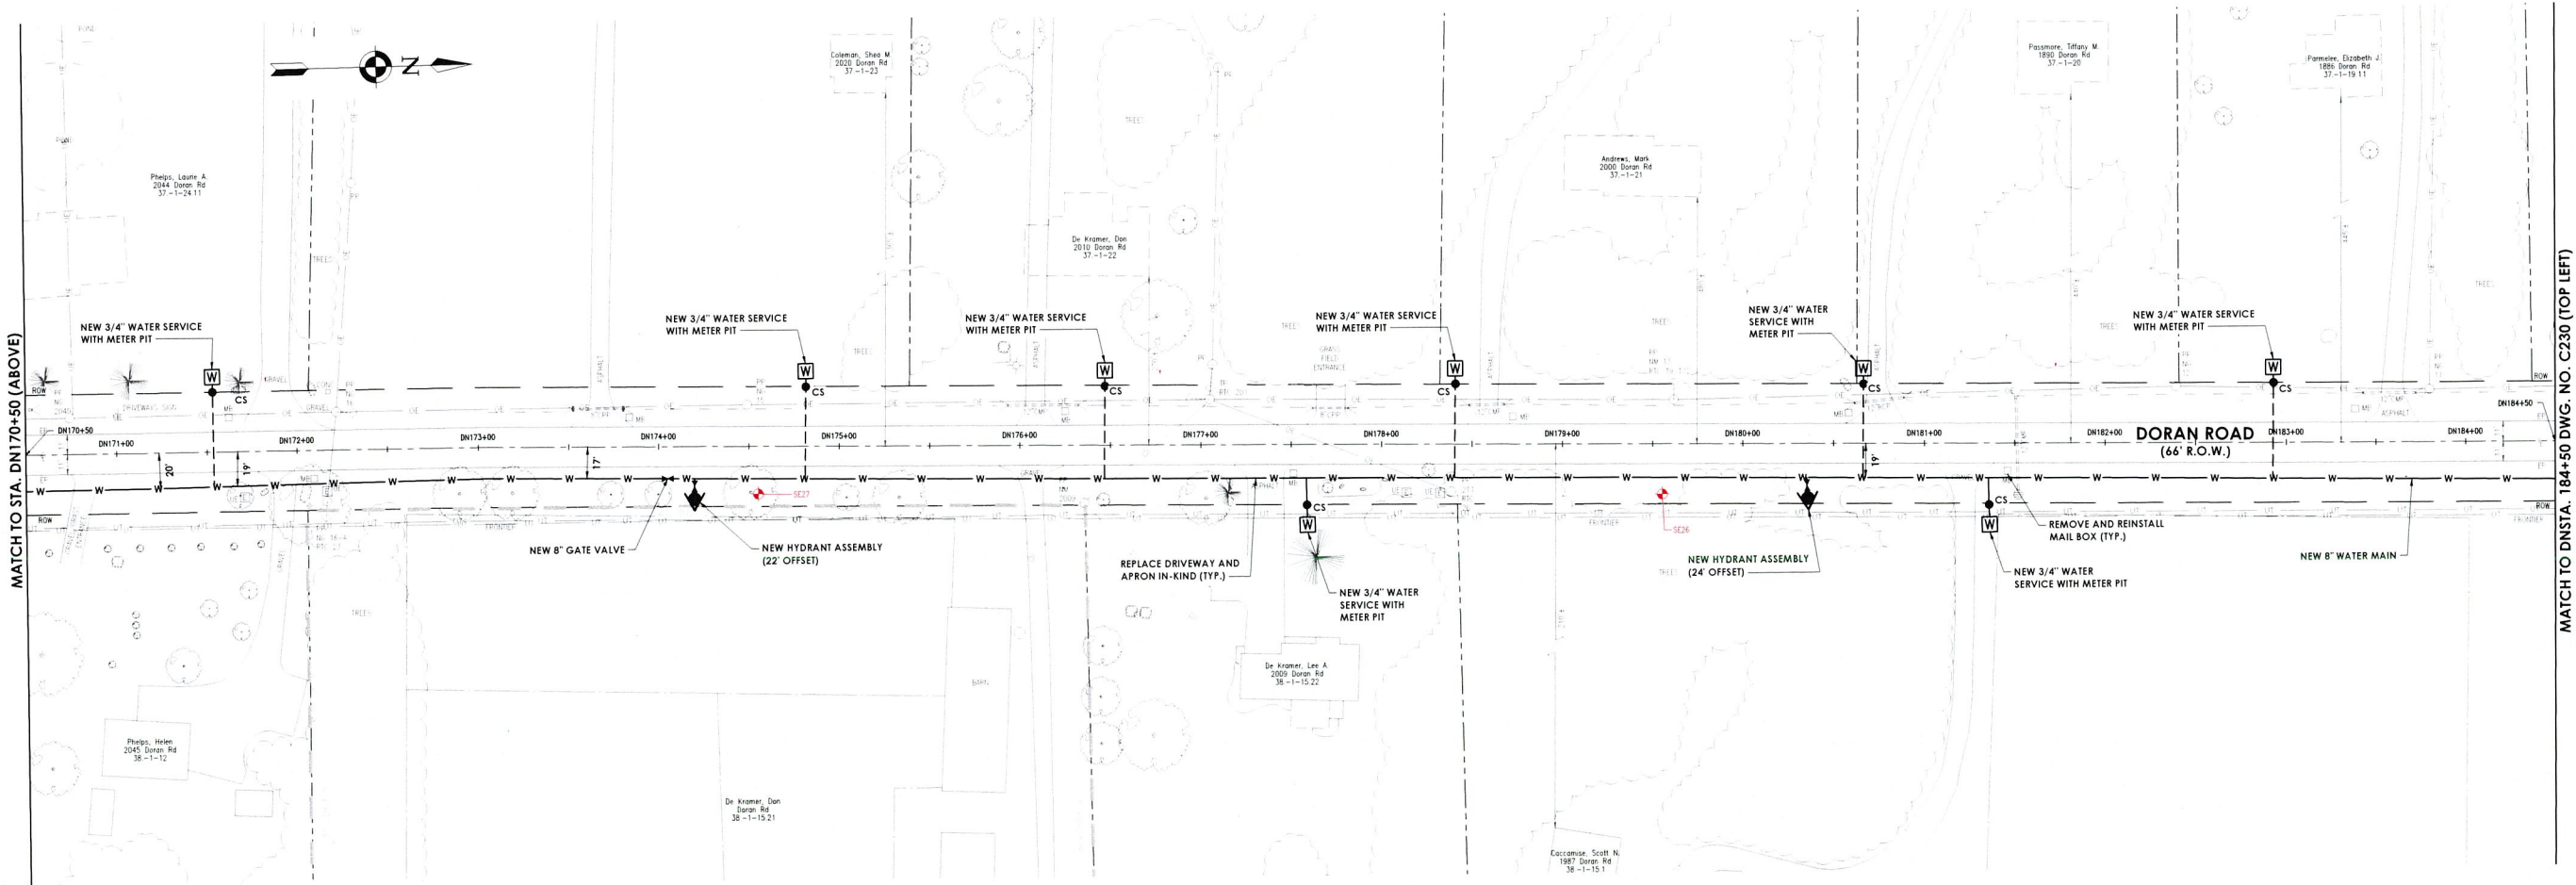

CPL | Architecture Engineering Planning
255 Woodcliff Drive, Suite 200
Fairport, NY 14450
CPLteam.com
NY ENGINEERING FIRM CERTIFICATE #0021419

PROJECT INFORMATION

Project Number

R22.16793.00

Client Name

TOWN OF LIMA

Project Name

WATER DISTRICT NO. 5

Project Address

LIMA, NY

PROJECT ISSUE & REVISION SCHEDULE

No. Date Description

PROFESSIONAL STAMPS



NEW YORK STATE ENGINEERING EXAMINER
I, JEREMIAH E. DEVOLDSKI, a duly licensed Professional Engineer in the State of New York, do hereby certify that the above is a true and correct copy of the original design as submitted to me for review and approval. I have reviewed the design and find it to be in accordance with the applicable laws and regulations of the State of New York. I have also reviewed the design and find it to be in accordance with the applicable laws and regulations of the State of New York. I have also reviewed the design and find it to be in accordance with the applicable laws and regulations of the State of New York.

SHEET INFORMATION

Issued

11/26/25

Project Status

AGENCY REVIEW

Drawn By

KMS

Drawing Title

WATER MAIN PLAN -
DORAN ROAD - 7 OF 8

Drawing Number

C
229



Project Name
WATER DISTRICT NO. 5

Project Address
LIMA, NY



No.	Date	Description
-----	------	-------------

PROFESSIONAL STAMPS



Drawing Number

C
230

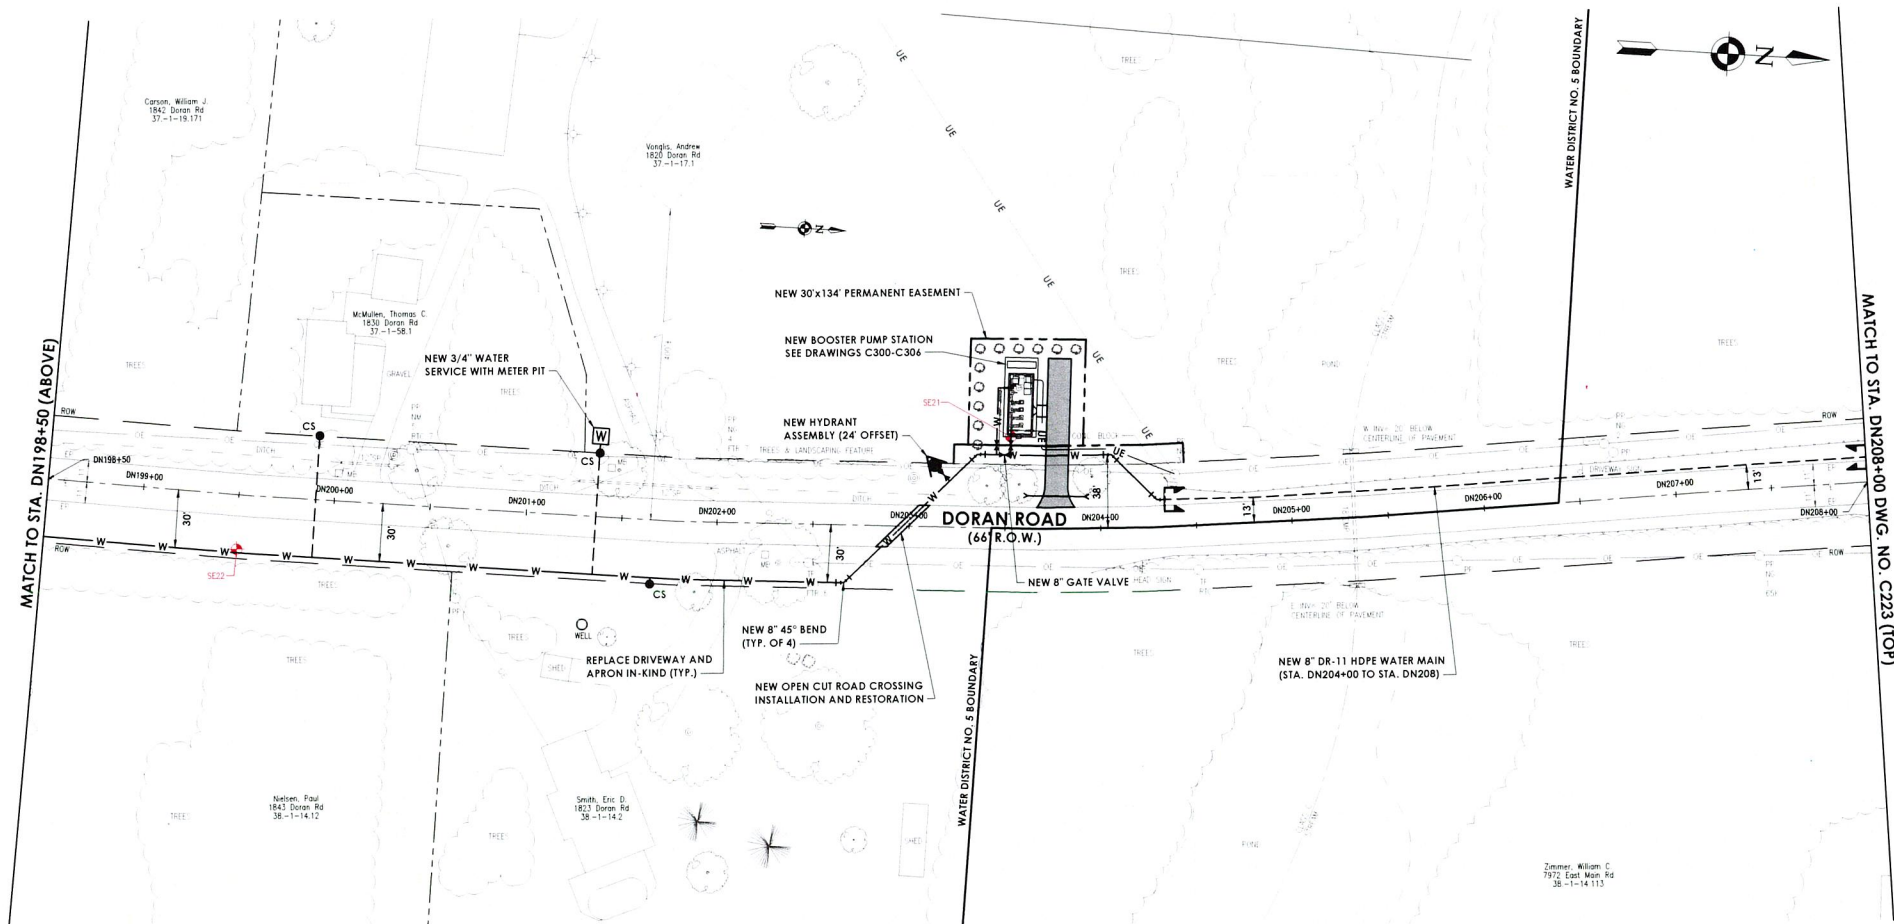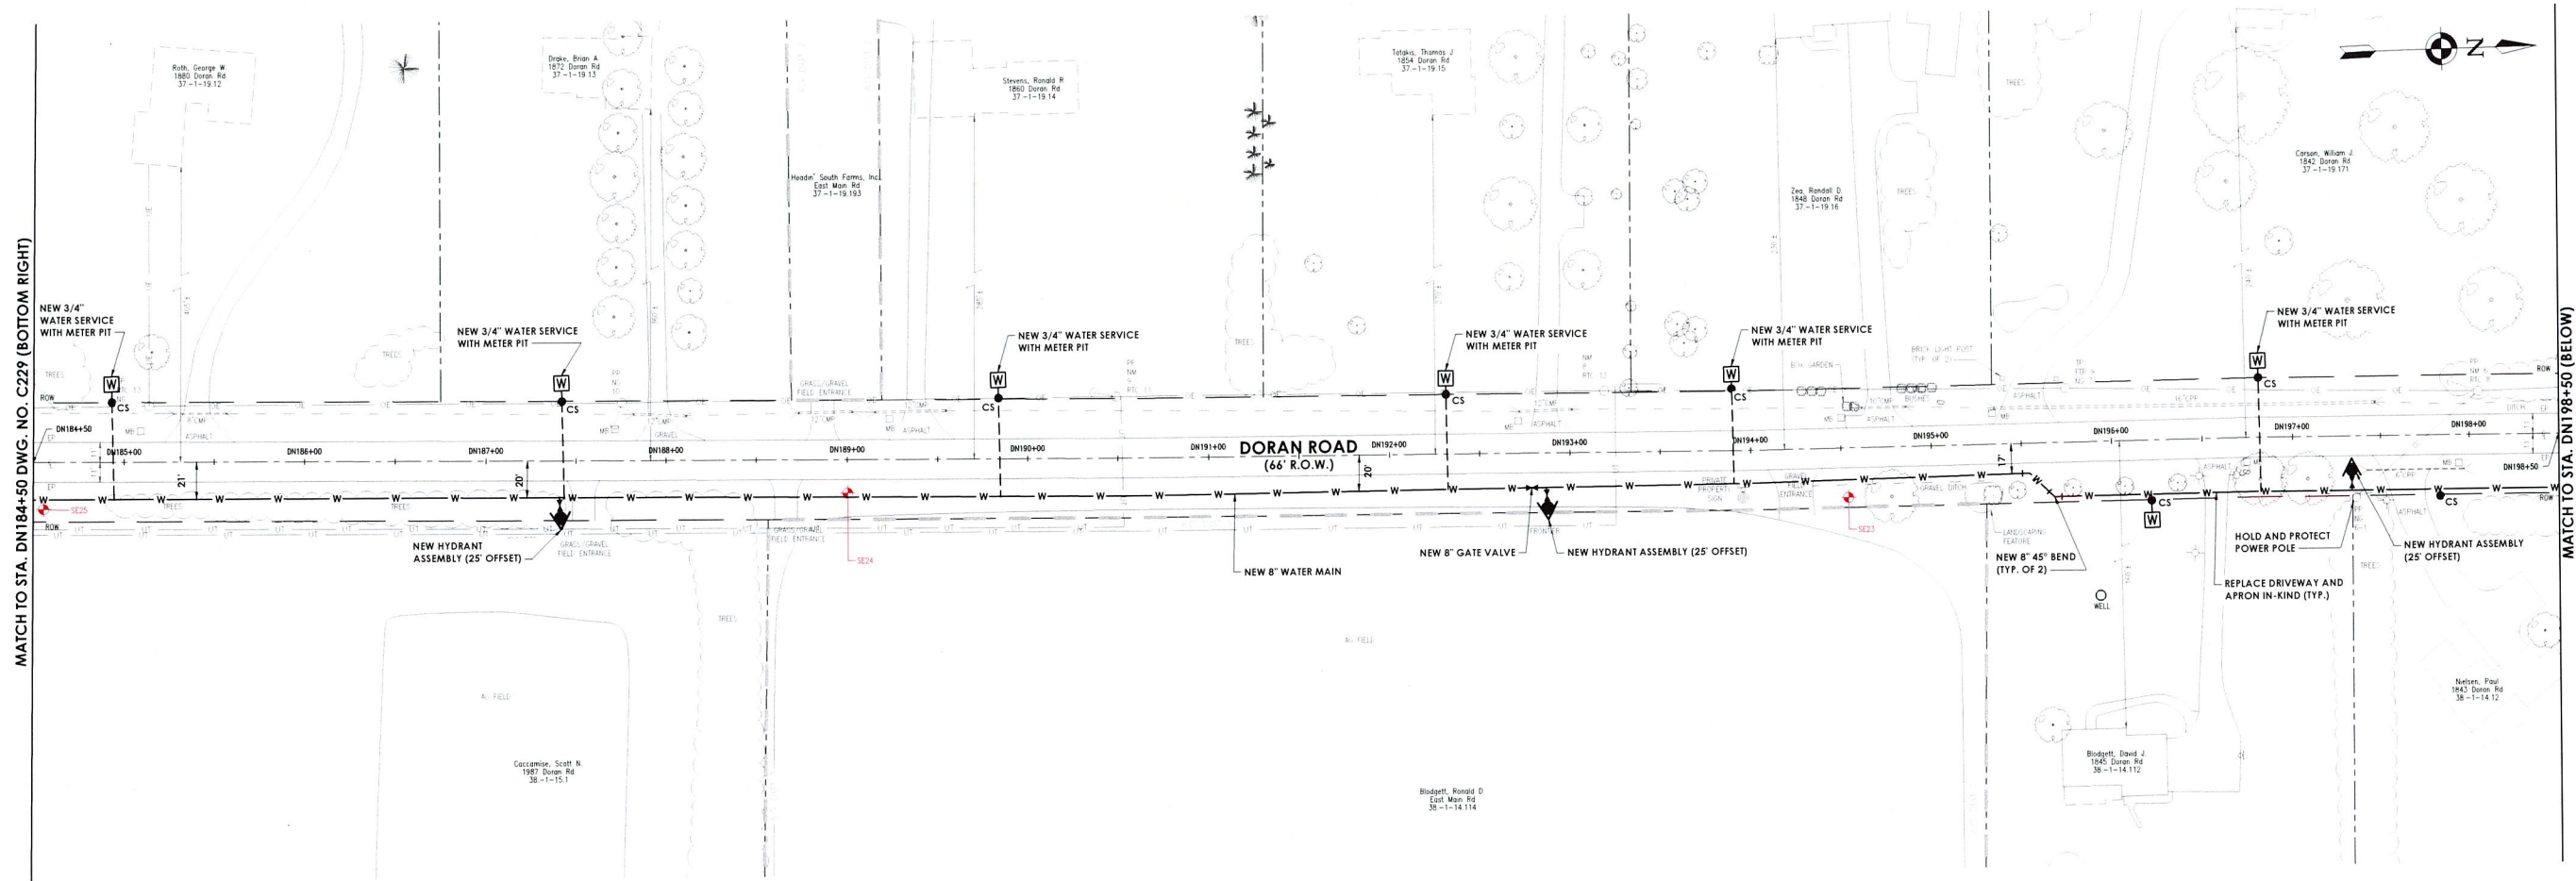

Plotted By: Maureen Nolewski

Date last plotted: 12/10/2025 9:55 PM

Date last accessed: 12/10/2025 9:45 PM

Sheet size: 22x34
Drawing Name: C:\Users\mnpalewal\Documents\ACC Docs\CPI\R22\6793-00-1\MA-T-WD-5\Project Files\01 Design\03 Civil\CAD\SE\SE Design.dwg

Sheet size: 22x34



CPL | Architecture Engineering Planning
255 Woodcliff Drive, Suite 200
Fairport, NY 14450
CPLteam.com
NY ENGINEERING FIRM CERTIFICATE #0027419

PROJECT INFORMATION


Project Number
R22.16973.00
Client Name
TOWN OF LIMA
Project Name
WATER DISTRICT NO. 5

Project Address
LIMA, NY

PROJECT ISSUE & REVISION SCHEDULE

No.	Date	Description
-----	------	-------------

PROFESSIONAL STAMPS

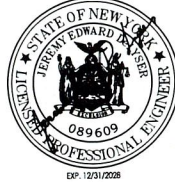

NEW YORK STATE EDUCATION STATUTE
I, A LICENSED PROFESSIONAL ENGINEER, HEREBY CERTIFY THAT I HAVE REVIEWED THE DESIGN AND CONSTRUCTION OF THE PROJECT AND THAT I AM AWARE OF THE REQUIREMENTS OF THE PROFESSIONAL ENGINEERING ACT AND THE REGULATIONS OF THE BOARD OF ENGINEERS AND SURVEYORS OF THE STATE OF NEW YORK.

SHEET INFORMATION

Issued	11/26/25	Scale	1" = 50'
Project Status		Civil Revision Number	
AGENCY REVIEW		Checked By	JED
Drawn By	KMS		
Drawing Title	WATER MAIN PLAN - POND ROAD - 2 OF 5		

Drawing Number


C
232

Plotted By: Maureen Nolewalski

Date last plotted: 12/10/2025 9:55 PM

Date last accessed: 12/10/2025 9:46 PM

Sheet size: 22x34
Drawing Name: C:\Users\ymalewalski\OneDrive\Documents\CPL\2022_16973.00\IMA_1\WD_5\Project Files\01 Design\03 Civil\CAD\SET\SE Design.dwg

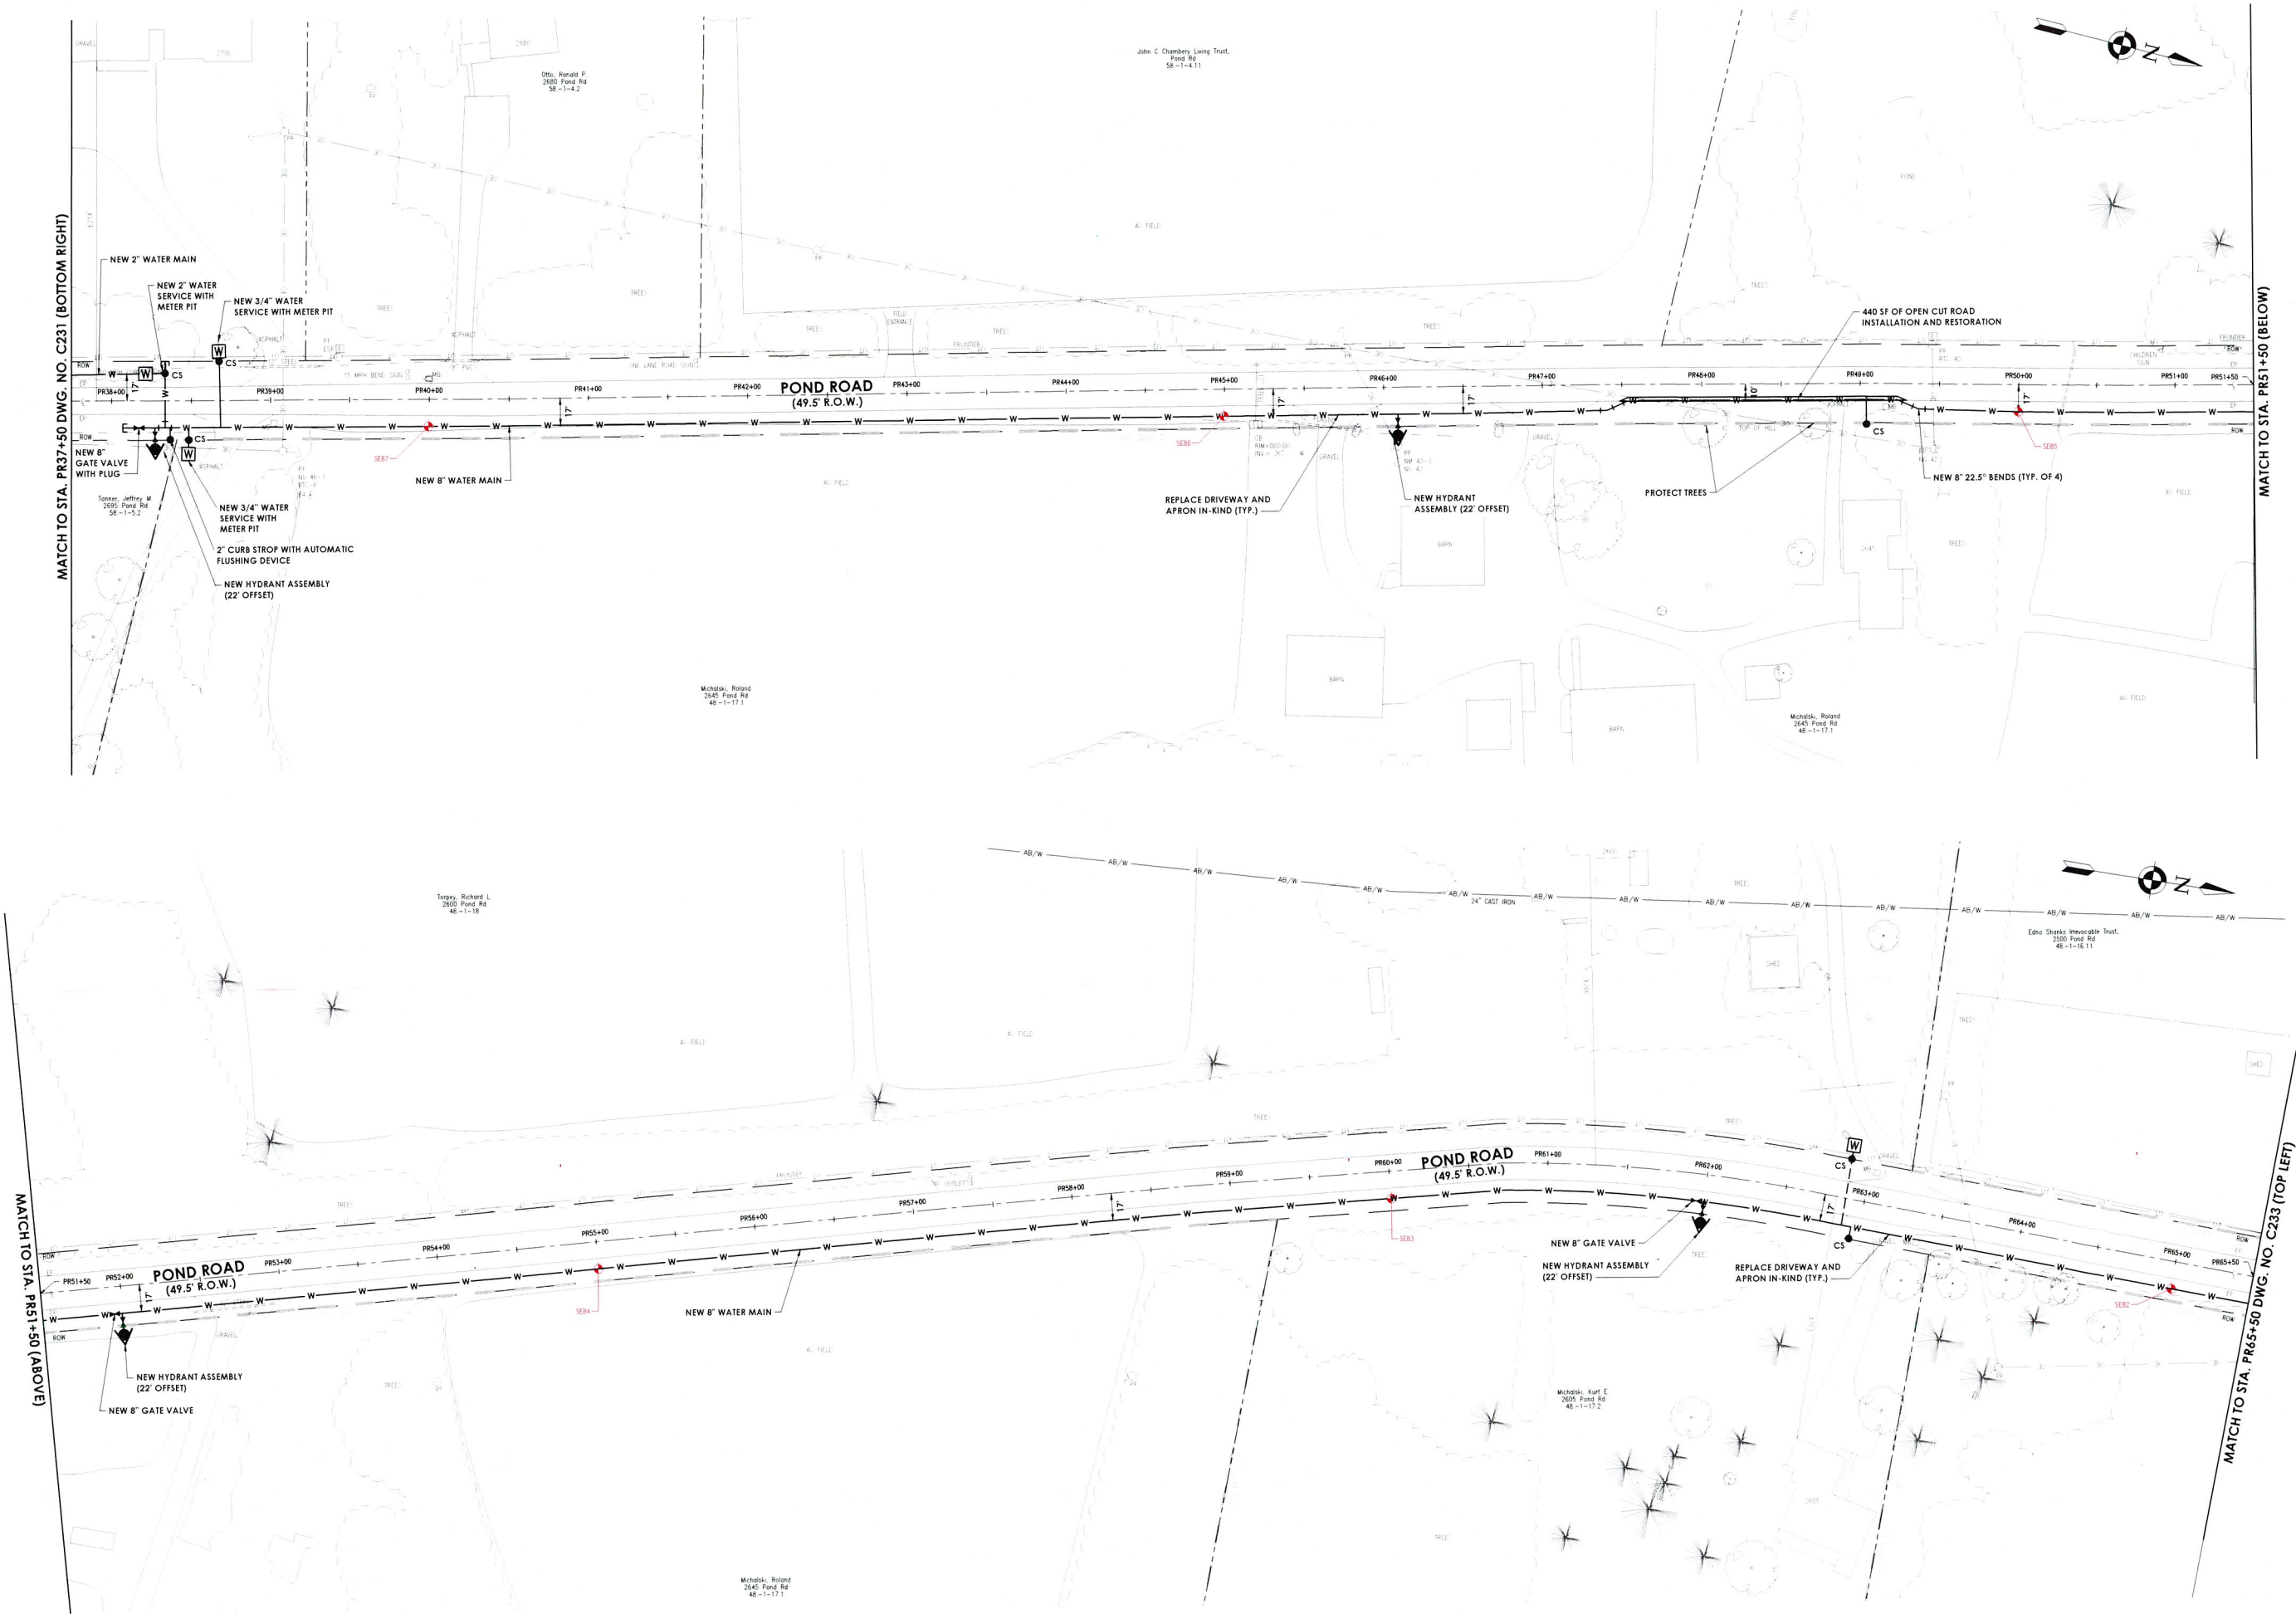

MATCH TO STA. PR65+50 DWG. NO. C232 (BOTTOM RIGHT)

MATCH TO STA. PR79+50 (ABOVE)

MATCH TO STA. PR3+25 DWG. NO. C234 (TOP LEFT)



CPL | Architecture Engineering Planning
255 Woodcliff Drive, Suite 200
Fairport, NY 14450
CPLaem.com
NY ENGINEERING FIRM CERTIFICATE #0021419

PROJECT INFORMATION

Project Number:
R22.16973.00
Client Name:
TOWN OF LIMA
Project Name:
WATER DISTRICT NO. 5

Project Address:
LIMA, NY

PROJECT ISSUE & REVISION SCHEDULE

No. Date Description

PROFESSIONAL STAMPS



NEW YORK STATE EDUCATION STATUTES
IT IS A VIOLATION OF THE NEW YORK STATE EDUCATION LAW AND THE COMPASSION ACT
REGULATIONS FOR ANY DESIGN PROFESSIONAL TO SIGN OR TO BE THE DESIGNER OF A LICENSED
ARCHITECT, ENGINEER OR LAND SURVEYOR TO SIGN ANY DESIGN OR DRAWING THAT IS NOT THE
WORKING DESIGN OF AN ARCHITECT, ENGINEER OR SURVEYOR OR ALTERED. THE ALTERING
PARTY SHALL AFFIX TO THE NEW SEAL AND THE WORKING DESIGN BY FOLLOWING BY
THE SIGNATURE AND THE DATE OF SUCH ALTERATION, AND A SPECIFIC DESCRIPTION OF THE
ALTERATION.


SHEET INFORMATION

Issue:
11/26/25
Project Status:
AGENCY REVIEW
Drawn By:
KMS
Checked By:
JED
Drawing Title:
**WATER MAIN PLAN -
POND ROAD - 3 OF 5**

Drawing Number

C
233

Sheet Size: 22x34
Drawing Name: C:\Users\mmdolewski\Documents\CPL\222.16793.00\LMA_1\WD_5\Project Files\01 Design\03 Civil\CAD\SET SE Design.dwg
Plotted By: Maureen Nolewski
Date last plotted: 12/10/2025 9:55 PM
Date last accessed: 12/10/2025 9:45 PM

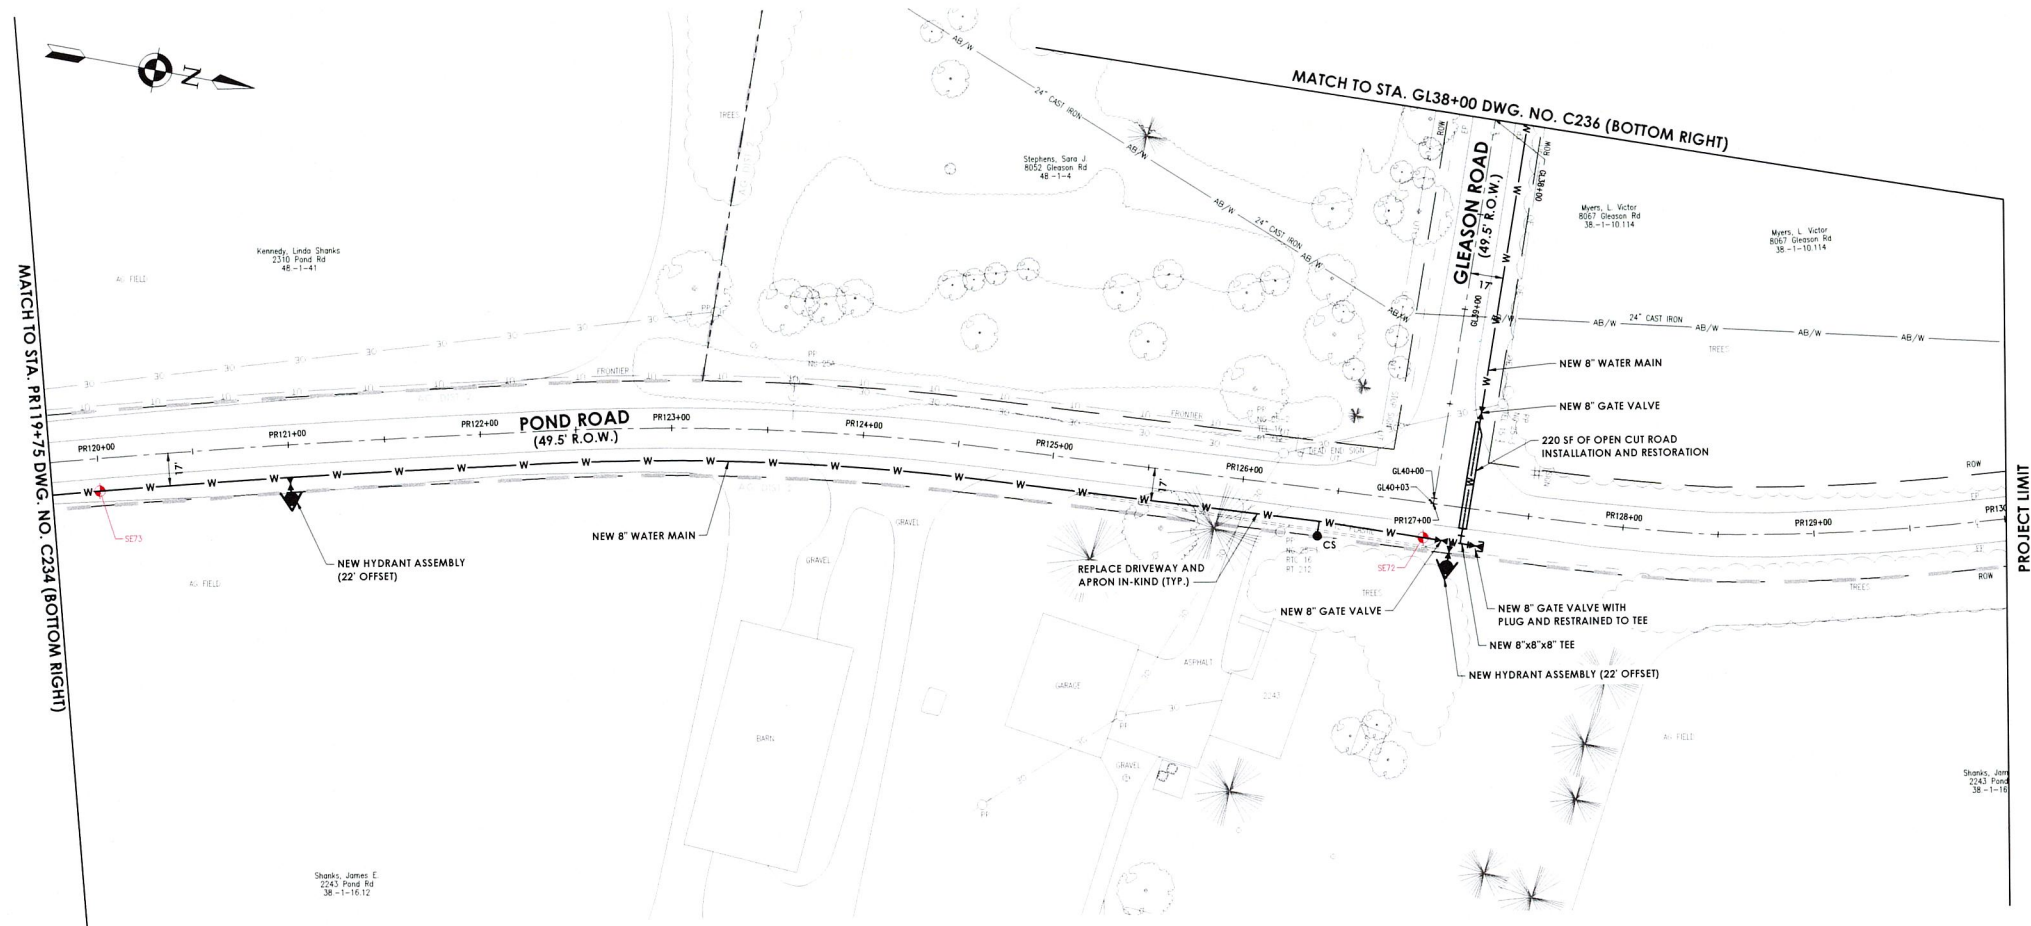

CPL | Architecture Engineering Planning
255 Woodcliff Drive, Suite 200
Fairport, NY 14450
CPLteam.com
NY ENGINEERING FIRM CERTIFICATE #0021419

PROJECT INFORMATION

Project Number:
R22.16973.00
Client Name:

TOWN OF LIMA

Project Name:
WATER DISTRICT NO. 5

Project Address:
LIMA, NY

PROJECT ISSUE & REVISION SCHEDULE

No. Date Description

PROFESSIONAL STAMPS



NEW YORK STATE EDUCATION STATUTE
IT IS A VIOLATION OF THE NEW YORK STATE EDUCATION LAW AND THE COMMISSIONERS' REGULATIONS FOR ANY PERSON, UNDER ACTING UNDER THE DIRECTION OF A LICENSED ARCHITECT, ENGINEER OR LAND SURVEYOR, TO ALLOW ANY OTHER PARTY TO SEAL, SIGN OR STAMP THE SEAL OF AN ARCHITECT, ENGINEER OR LAND SURVEYOR, OR TO ALTER, REPRODUCE, REUSE, OR IN ANY MANNER TO BE USED FOR ANY OTHER PURPOSE, WITHOUT THE WRITTEN CONSENT OF THE ARCHITECT, ENGINEER OR LAND SURVEYOR. ANY VIOLATION OF THIS STATUTE SHALL BE CAUSE FOR THE REVOCATION OF THE SEAL AND THE REVOCATION OF THE SEAL SHALL BE FOLLOWED BY THE ARCHITECT, ENGINEER OR LAND SURVEYOR.

SHEET INFORMATION

Issued: 11/26/25
Project Status: AGENCY REVIEW
Drawn By: KMS
Checked By: JED
Scale: 1" = 50'
Civil Revision Number: 1

Drawing Title:
**WATER MAIN PLAN -
POND ROAD - 5 OF 5**

Drawing Number:

**C
235**



PROJECT INFORMATION

2.16973.00

TOWN OF LIMA

WATER DISTRICT NO. 5

MA, NY

PROJECT ISSUE & REVISION SCHEDULE	
Date	Description



PROFESSIONAL STAMPS



IS A VIOLATION OF THE NEW YORK STATE EDUCATION LAW AND THE COMMISSION REGULATIONS FOR ANY PERSON, UNLESS ACTING UNDER THE DIRECTION OF A LICENSED ARCHITECT, ENGINEER OR LAND SURVEYOR, TO ALTER AN ITEM IN ANY WAY, IF THE SEAL OF AN ARCHITECT, ENGINEER OR SURVEYOR IS ALTERED, THE PARTY SHALL AFFIX TO THE ITEM THEIR SEAL AND THE NOTATION "ALTERED BY" FOLLOWED BY THEIR SIGNATURE AND THE DATE OF SUCH ALTERATION, AND A SPECIFIC DESCRIPTION OF THE ALTERATION.

SHEET INFORMATION	
Issued	Scale
1/26/25	1" = 50'
Project Status	Civil Revision Number
AGENCY REVIEW	
Drawn By	Checked By
KMS	JED
Drawing Title	
WATER MAIN PLAN - GLEASON ROAD - 1 OF 1	

Drawing Number

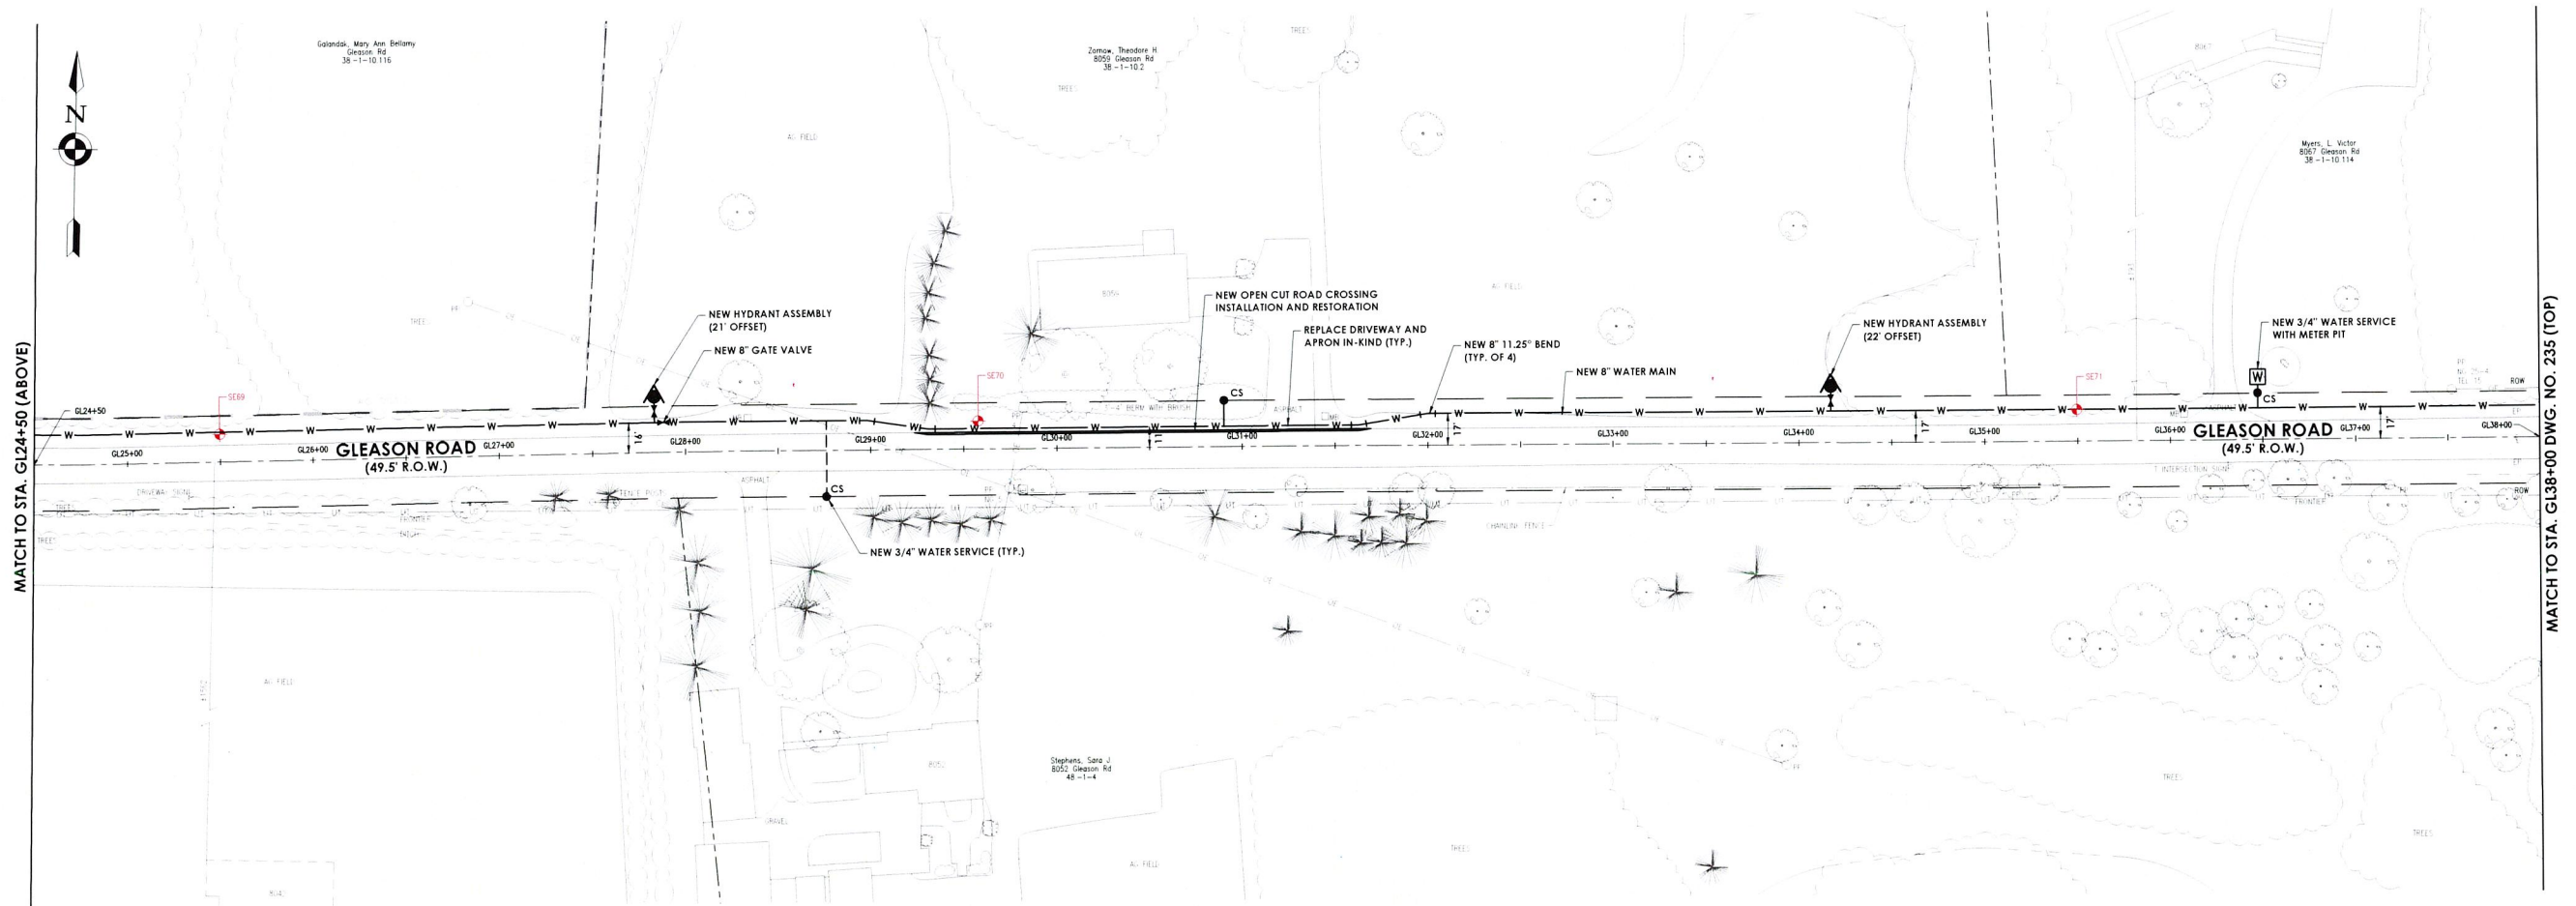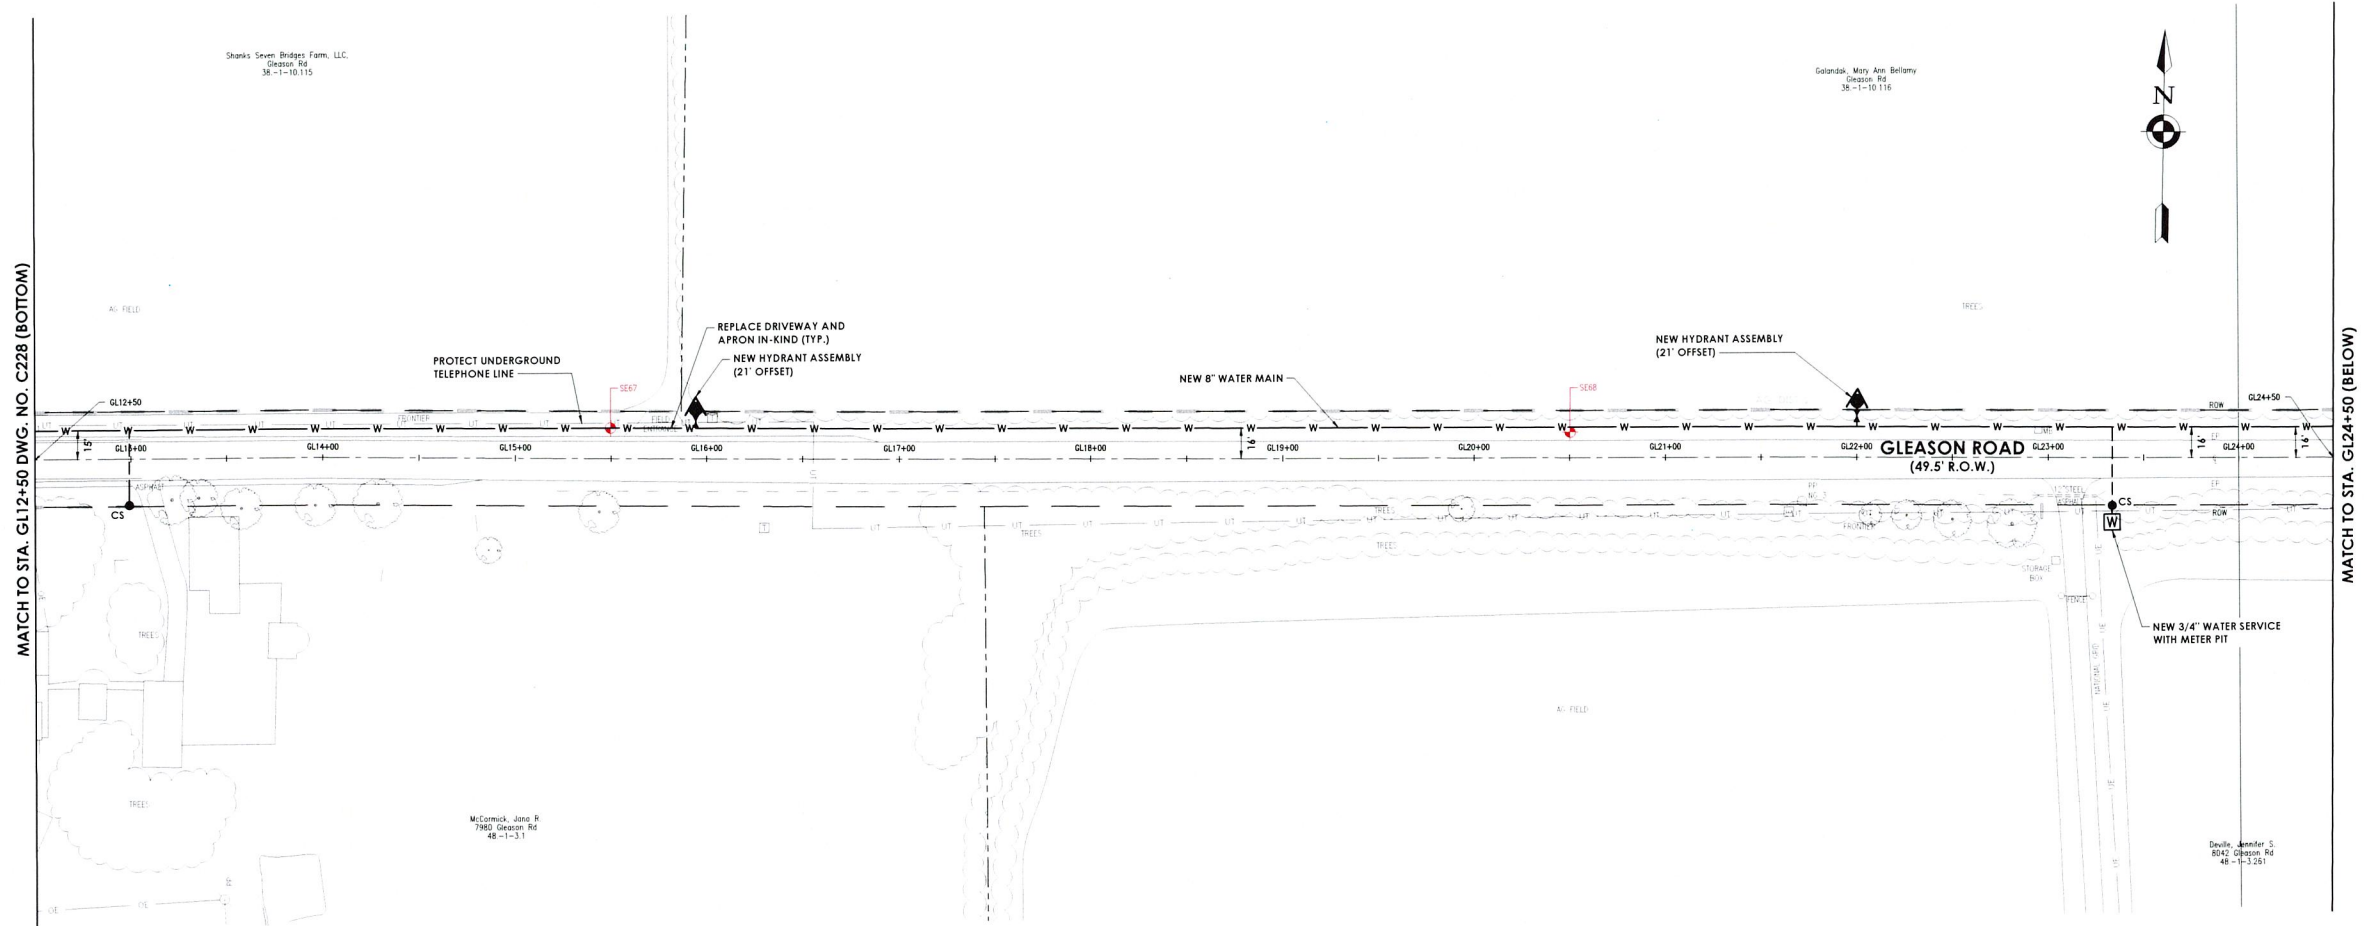C
36

Plotted By: Maureen Nalewski


Date last plotted: 12/10/2025 9:55 PM

Date last accessed: 12/10/2025 9:45 PM

Sheet size: 22x34
Drawing Name: C:\Users\mmlawatski\Documents\CPL\R22\6793-00-LIMA_1-WD_5\Project Files\01 Design\03 Civil\CAD\SE\SE Design.dwg

Sheet size: 22x34

Sheet size: 22x34
Drawing Name: C:\Users\mdelewis\OneDrive\Documents\CPL\222 16793 00-LIMA 1-WD 5\Project Files\01 Design\03 Civil\CAD\SET Design.dwg
Plotted By: Maureen Nolewski
Date last plotted: 12/10/2025 5:55 PM
Date last accessed: 12/10/2025 9:45 PM

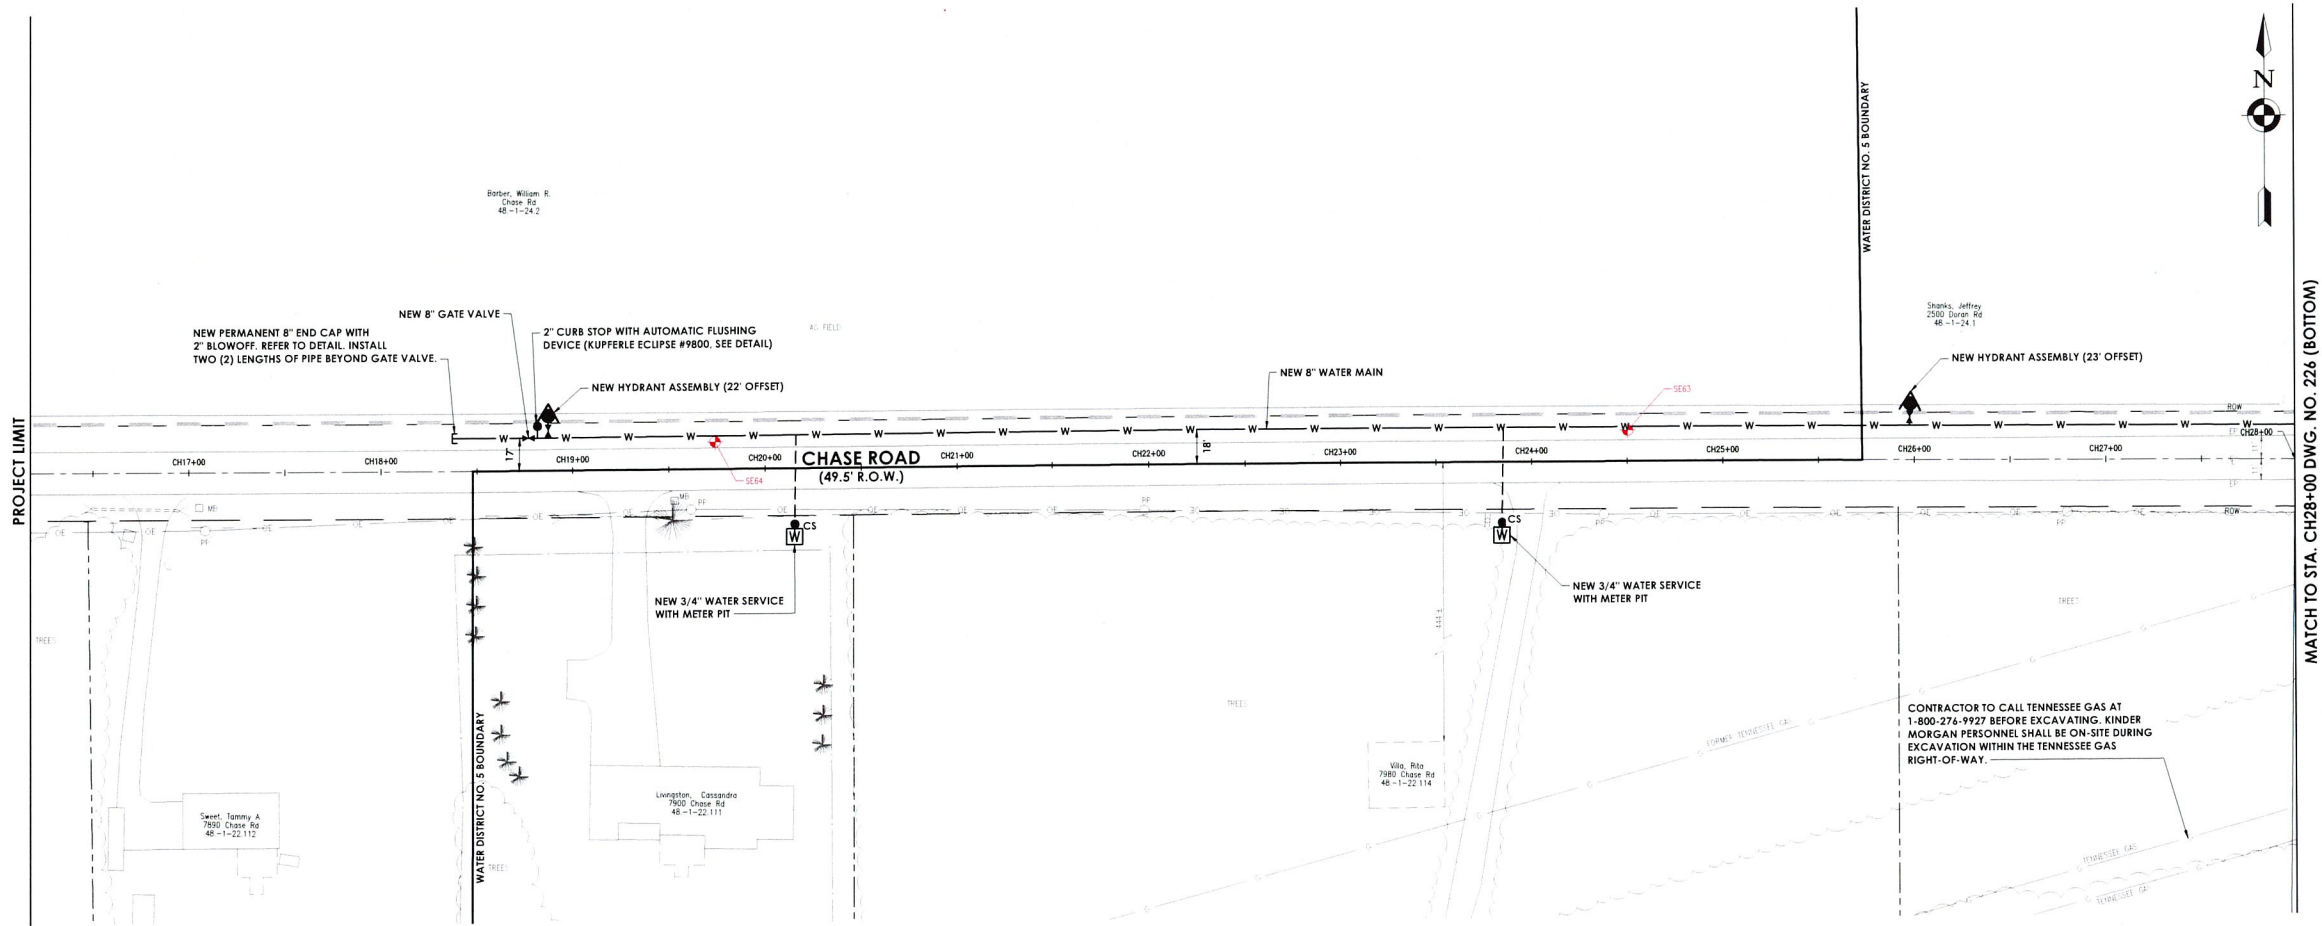

CPL | Architecture Engineering Planning
255 Woodcliff Drive, Suite 200
Fairport, NY 14450
CPLteam.com
NY ENGINEERING FIRM CERTIFICATE #0221419

PROJECT INFORMATION


Project Number:
R22.16973.00
Client Name:
TOWN OF LIMA
Project Name:
WATER DISTRICT NO. 5

Project Address:
LIMA, NY

PROJECT ISSUE & REVISION SCHEDULE

No.	Date	Description
-----	------	-------------

PROFESSIONAL STAMPS

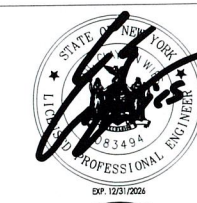

NEW YORK STATE EDUCATION STANDARDS
It is a violation of the New York State Education Law and the Commissioner's Regulations for any person, unless acting under the direction of a licensed architect, engineer, or landscape architect, to alter any drawing, plan, or contract, including the seal of an architect, engineer, or landscape architect, after it has been signed and sealed by the professional person, without the written consent of the professional person and the date of such alteration, and a specific description of the alteration.

SHEET INFORMATION

Issued:	11/26/25	Scale:	1" = 50'
Project Status:	AGENCY REVIEW	Check Revision Number:	☐
Drawn By:	KMS	Checked By:	JED
Drawing Title:	WATER MAIN PLAN - CHASE ROAD - 1 OF 1		

Drawing Number

C
237